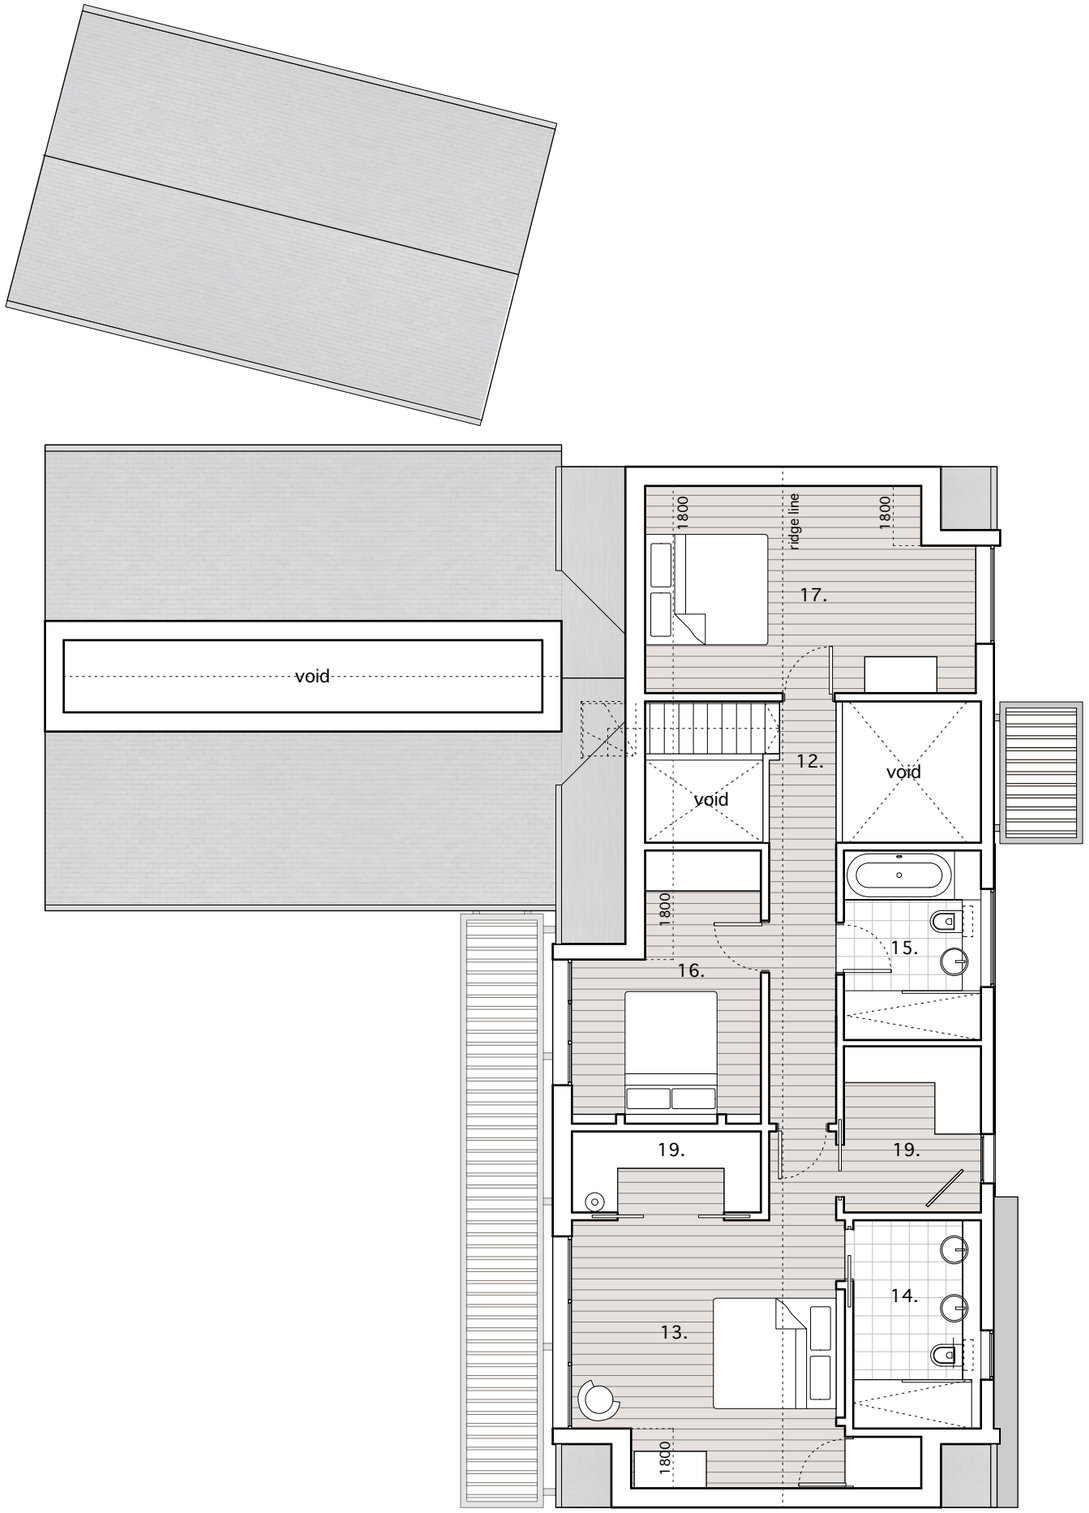


ROOM KEY

1. HALL
2. LIVING ROOM
3. DINING ROOM
4. FORMAL LOUNGE
5. KITCHEN
6. WC
7. UTILITY
8. GUEST BEDROOM
9. HOME OFFICE
10. REAR DECK
11. REAR PATIO
12. BRIDGE
13. MASTER BEDROOM
14. MASTER ENSUITE
15. FAMILY BATHROOM
16. BEDROOM 1
17. BEDROOM 2
18. GARAGE
19. DRESSING ROOM

© The content of this drawing is subject to the Copyright, Designs and Patents Act 1988. Reproduction of any part of this drawing is not permitted without written consent from Snug Architects Ltd.

OS (c) Crown Copyright 2013. All rights reserved. Licence no.100022432
Snug Architects Landmark OS Paper Map Copying Licence: LAN1000247

Do not scale from this drawing for construction purposes.

All dimensions must be checked by the contractor before commencing work on site.

Unless otherwise noted, boundaries have not been surveyed. The recipient of this drawing should satisfy themselves of their precise location before commencing work on site.

Notes:

.

rev	date	notes	drawn

0 1.25 2.5 5
1:100

project
Point Pleasant
Hungerford Bottom
Old Bursledon

status
PLANNING

scale
1:100@A3

date
Jan 2014

drawing
Proposed drawings
First floor plan

job ref
P518

drwg no
104

rev
/

01962 868787
info@snugarchitects.co.uk
www.snugarchitects.co.uk
Harman House, Andover Road, Winchester, SO23 7BS

snugarchitects