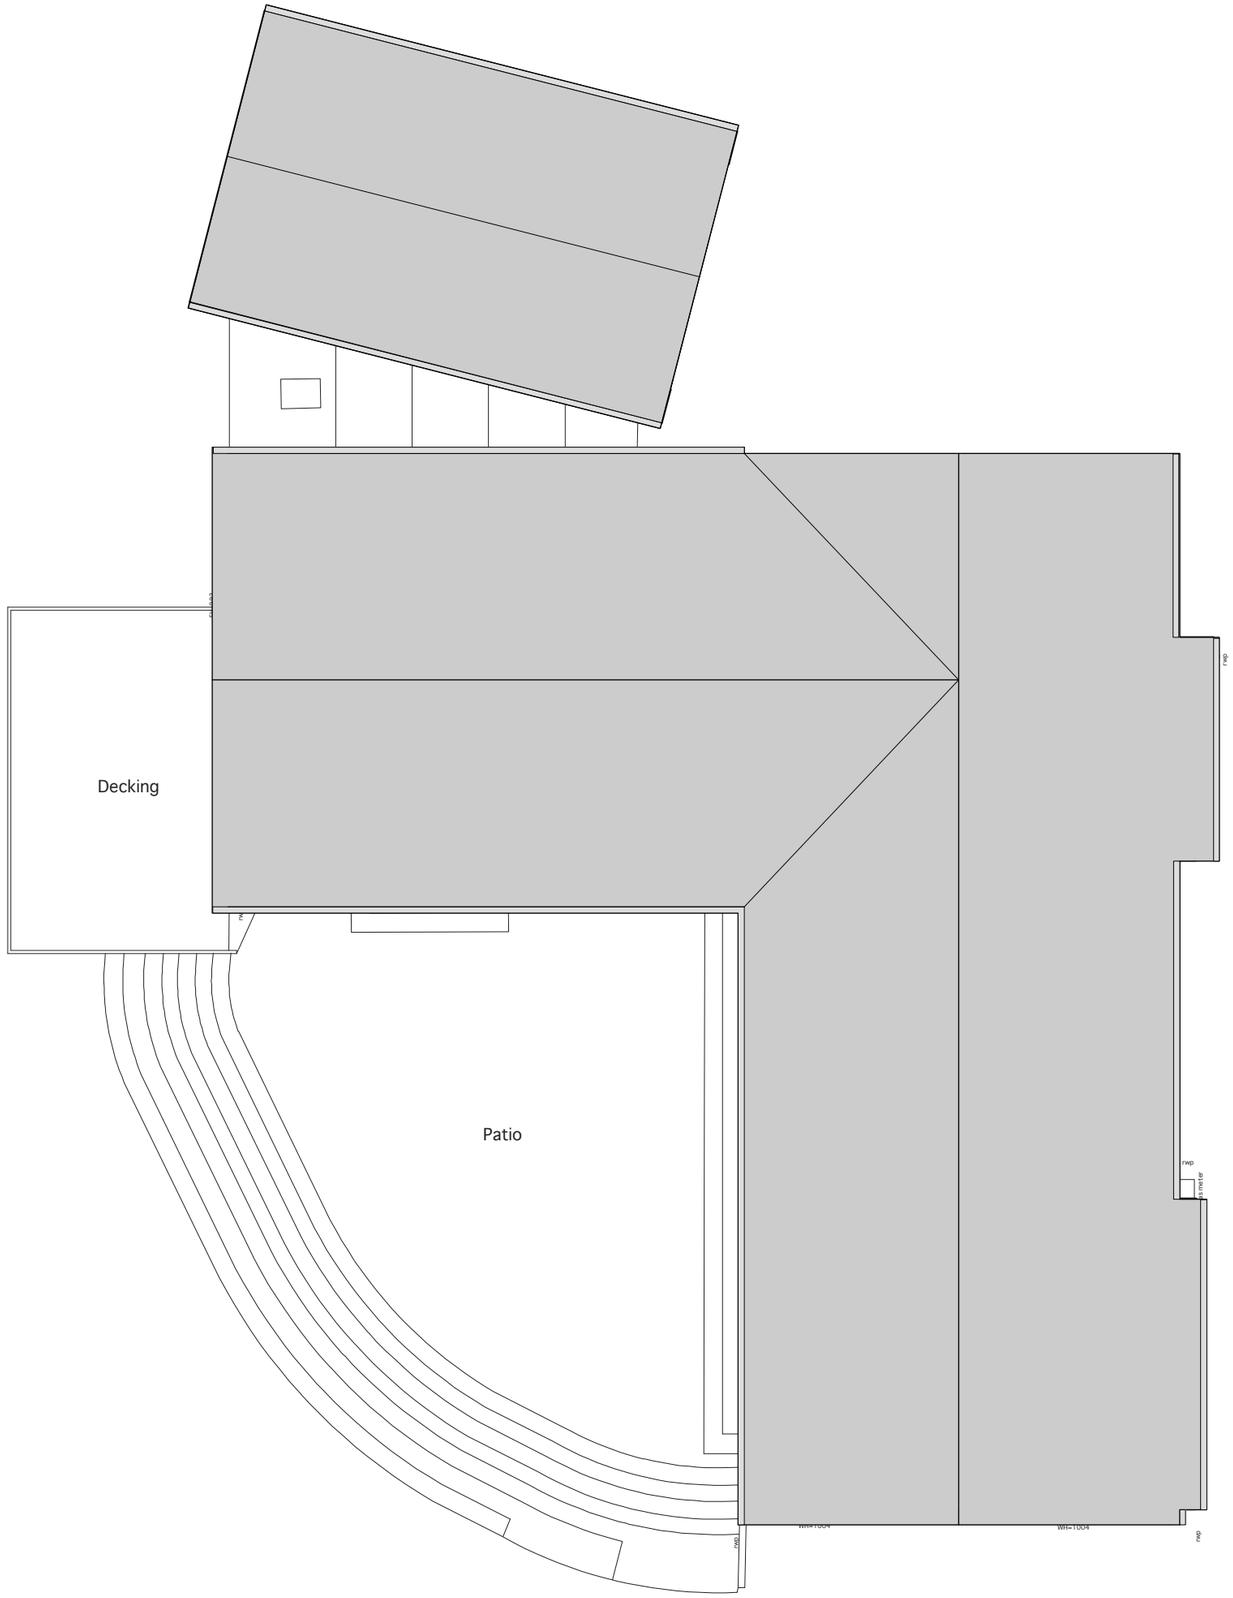


DRAWING KEY

ROOF TILES.

© The content of this drawing is subject to the Copyright, Designs and Patents Act 1988. Reproduction of any part of this drawing is not permitted without written consent from Snug Architects Ltd.

OS (c) Crown Copyright 2013. All rights reserved. Licence no.100022432
Snug Architects Landmark OS Paper Map Copying Licence: LAN1000247

Do not scale from this drawing for construction purposes.

All dimensions must be checked by the contractor before commencing work on site.

Unless otherwise noted, boundaries have not been surveyed. The recipient of this drawing should satisfy themselves of their precise location before commencing work on site.

Notes:

.

rev	date	notes	drawn

0 1.25 2.5 5
1:100

project
Point Pleasant
Hungerford Bottom
Old Bursledon

status
PLANNING

scale: 1:100@A3
date: Feb 2014

drawing
Existing drawings
Roof plan

job ref	drwg no	rev
P518	004	/

01962 868787
info@snugarchitects.co.uk
www.snugarchitects.co.uk
Harman House, Andover Road, Winchester, SO23 7BS

snugarchitects