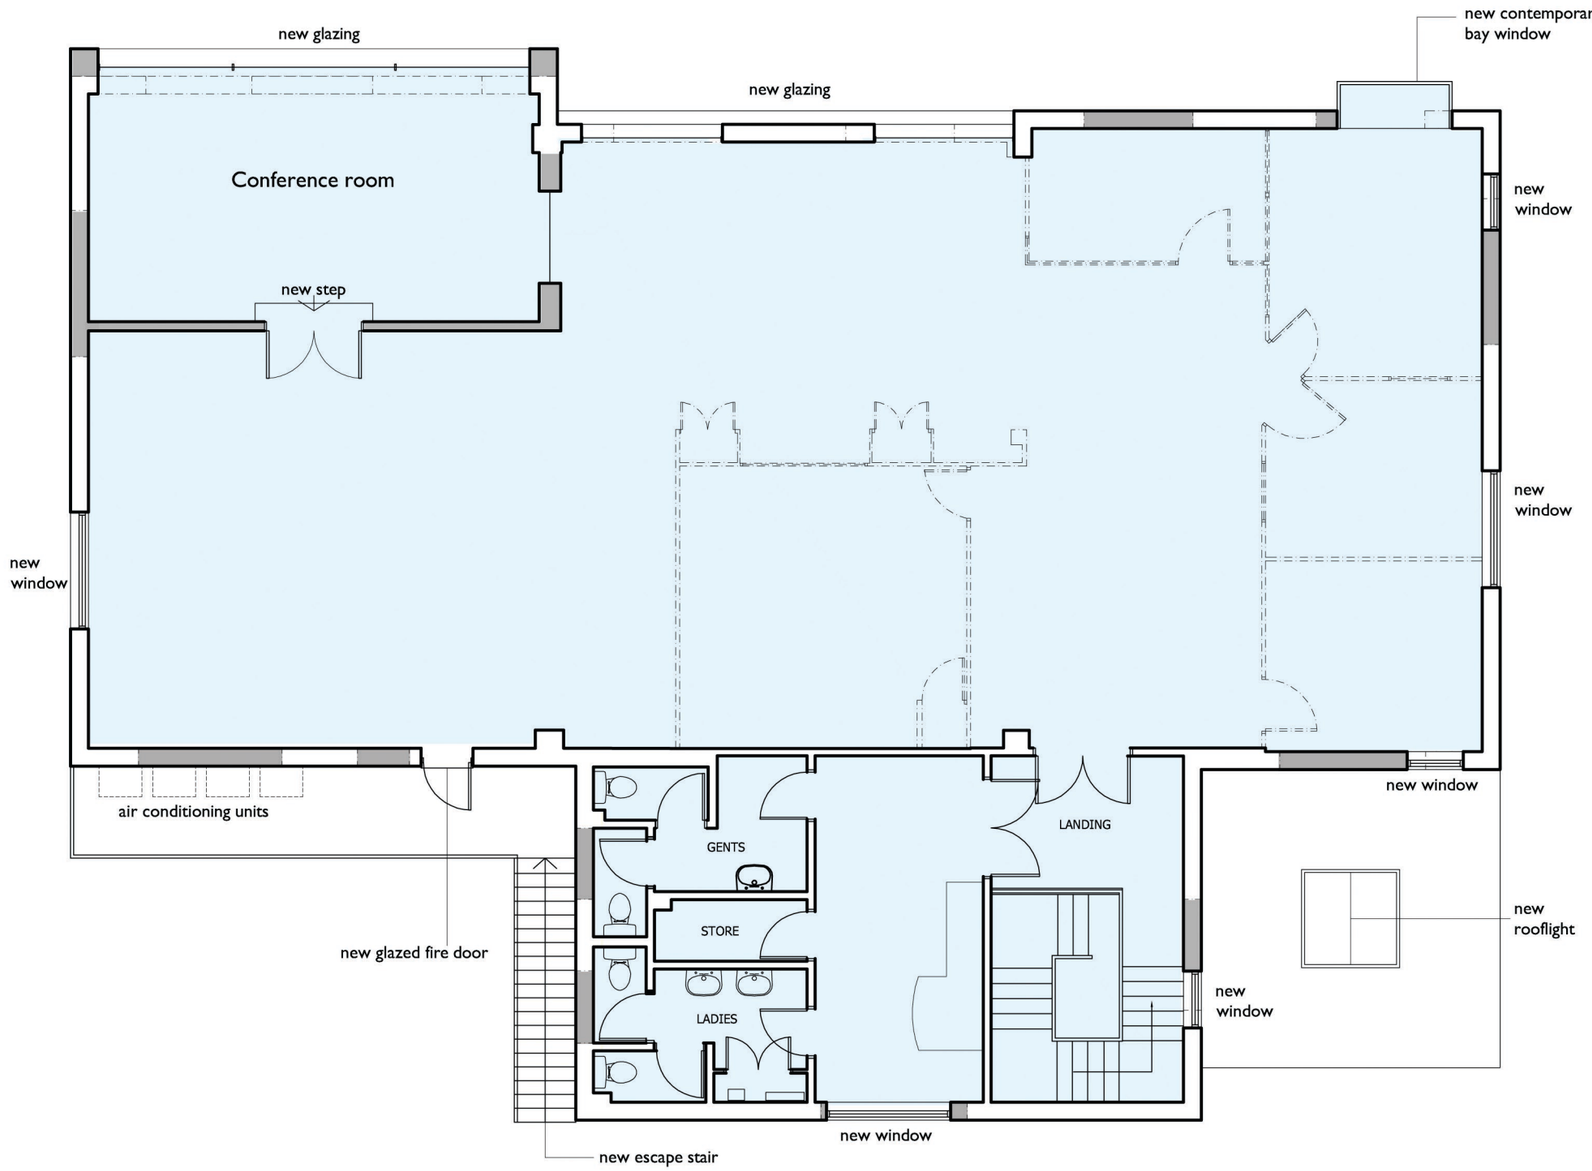

KEY:

NEW WALLS

CHARTERS - GIA @ 386sqm (4154 sqft).

GROSS INTERNAL AREAS:

GROUND FLOOR COMMERCIAL UNIT AT CIRCA - 329sqm (2572sqft)
FIRST FLOOR OFFICE UNIT AT CIRCA (*INC GF STAIR ACCESS*) - 335sqm (3605sqft)

THE DESIGN AND DRAWING ARE THE COPYRIGHT OF THE CONSULTANTS AND MUST NOT BE USED OR REPRODUCED WITHOUT THEIR PERMISSION. ANY DISCREPANCIES ARE TO BE REPORTED IMMEDIATELY TO THE CONSULTANTS.
ALL INFORMATION SHOWN ON THE DRAWING IS SUBJECT TO OBTAINING THE NECESSARY STATUTORY CONSENTS.

0 5m

RADLEY HOUSE PARTNERSHIP
CHARTERED ARCHITECTS SURVEYORS & DESIGN CONSULTANTS
ST. CROSS RD, WINCHESTER SO23 9HX
TEL:01962 842228 FAX: 01962 842401 email: architects@radleyhouse.co.uk

REVISIONS

JOB Oakmount Road, Chandlers Ford
New Extension & Refurbishment

DRAWING First Floor Plan

SCALE	DATE	DRN	CH'KD	
1:100 @ A3	Mar16			7227/D03