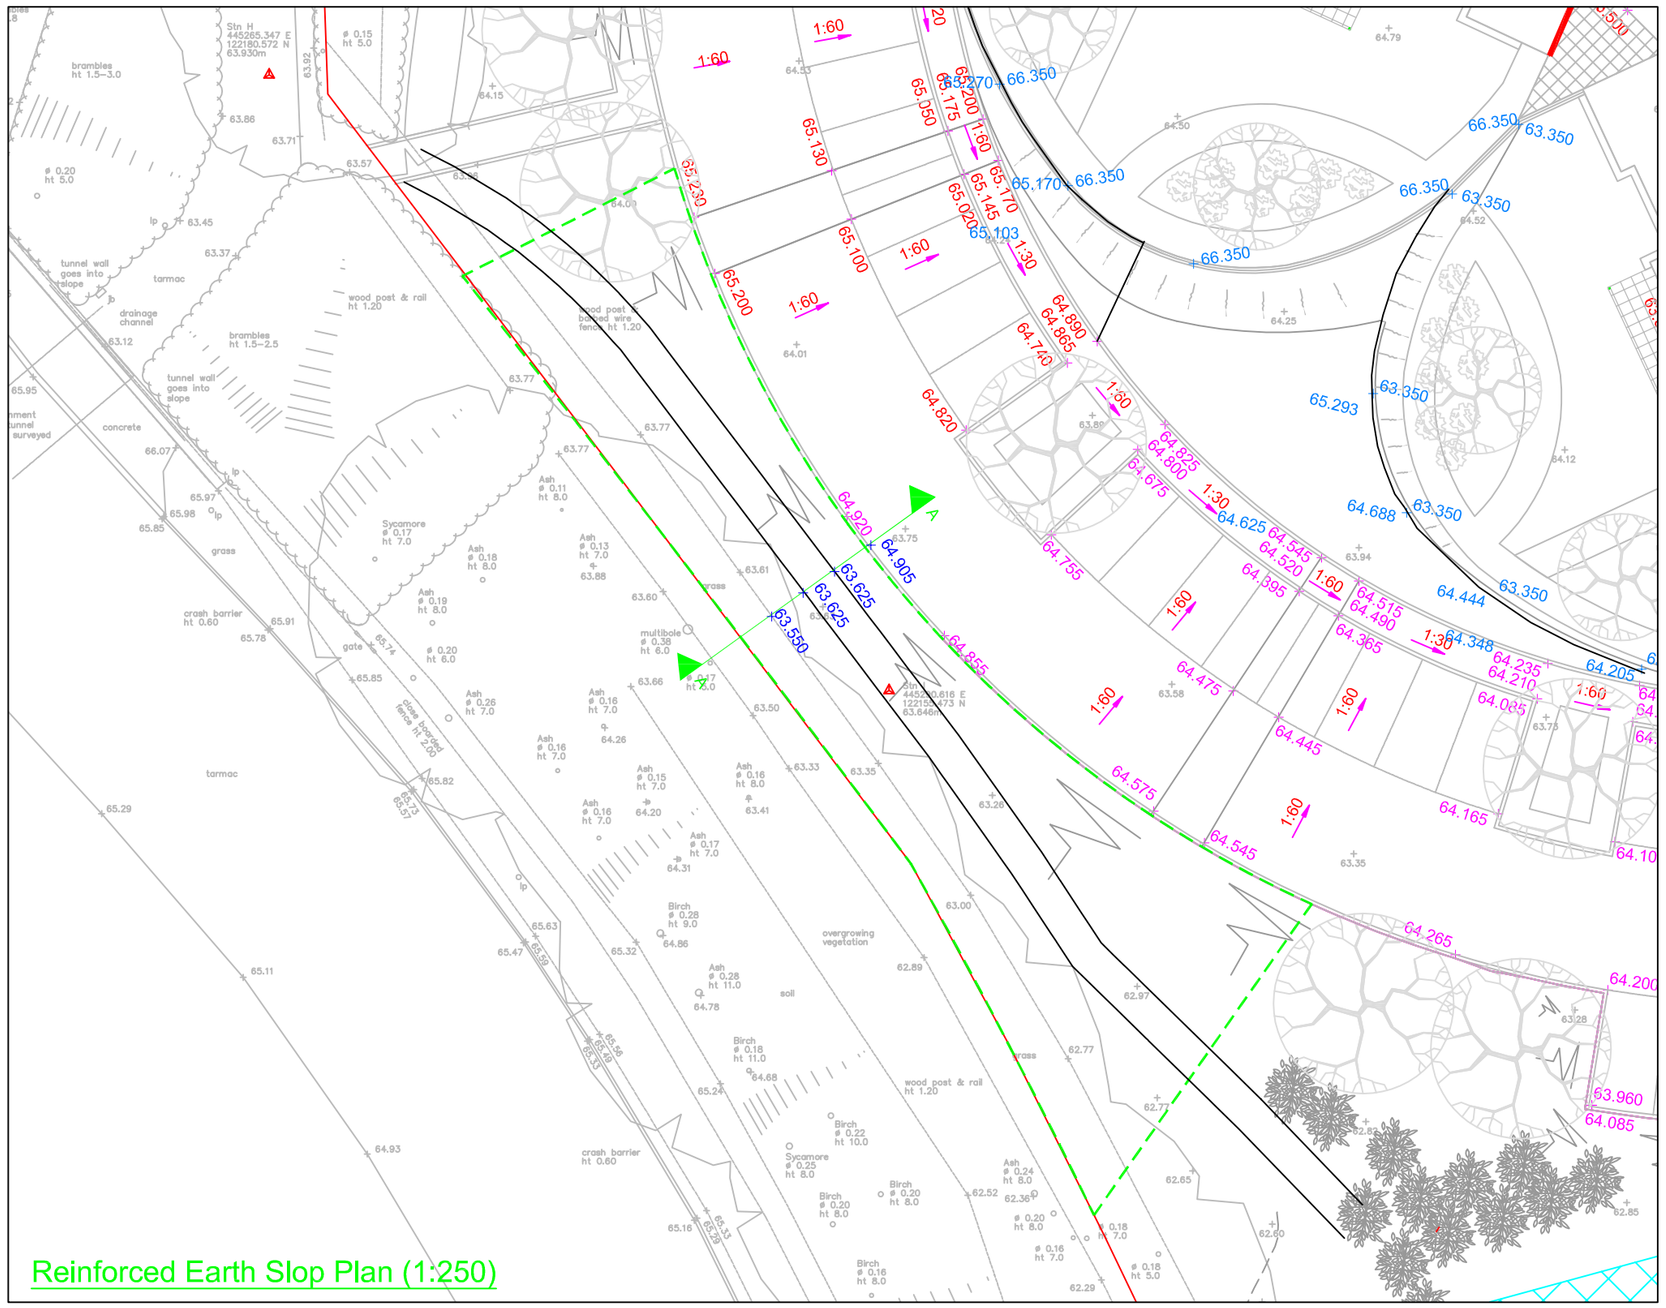

Reinforced Earth Slop Plan (1:250)



Reinforced Earth Slop Location (NTS)

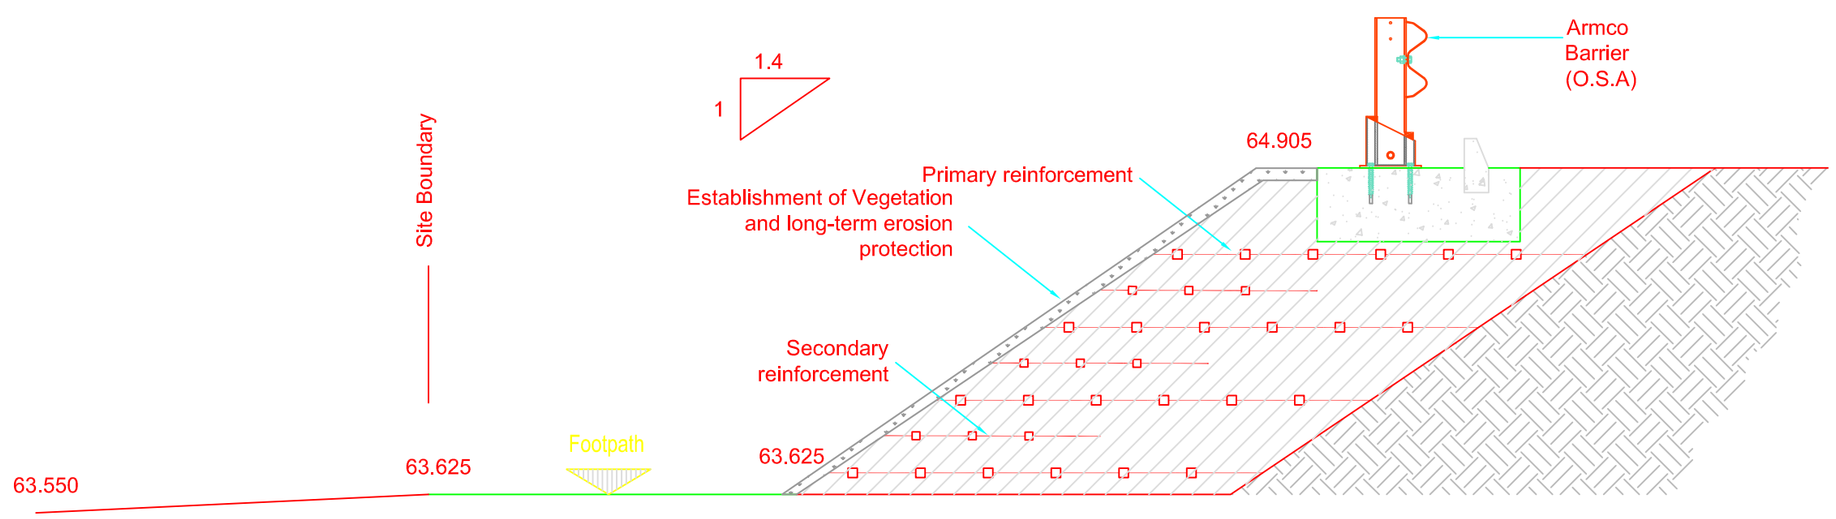

Section A-A : Reinforced Earth retaining slope (for slopes >1:3) (1:250)

Rev.	By	Date	Details	Chkd

Drawing Status: Preliminary

hsp consulting
Lawrence House, Meadowbank Way, Eastwood, Nottingham, NG16 3SB
Tel: 0870 600 6090 www.hspconsulting.com

Client: Stepnell Construction

Project: Otterbourne Hill Dementia Care Centre

Title: Proposed Reinforced Earth Retaining Slope Section

Scale (A2)	Drawn by.	Drg. No.	Rev.
As Shown	IA	C2205-SK15	-
Date. 24.03.16	Checked by. GS		