

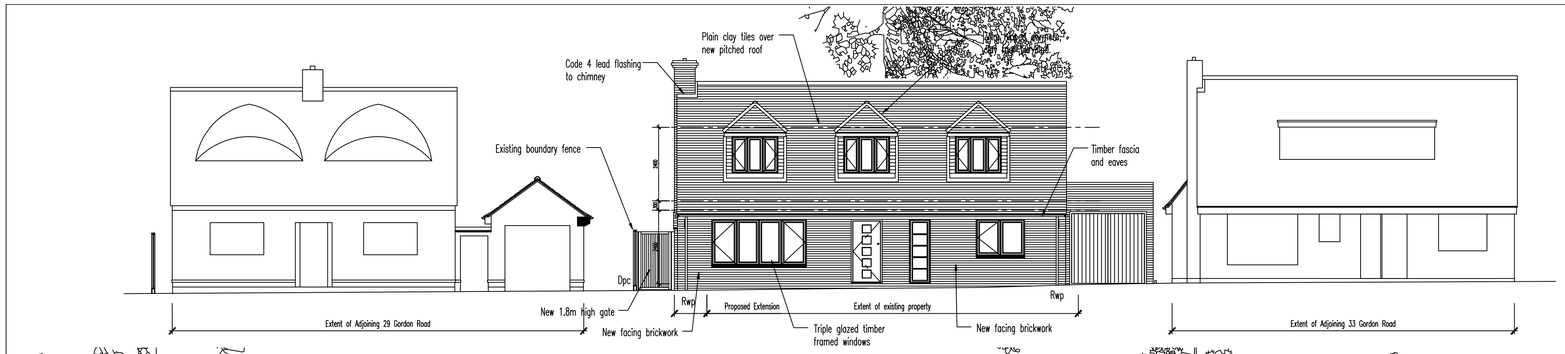



Proposed Front (north) Elevation Scale 1:100

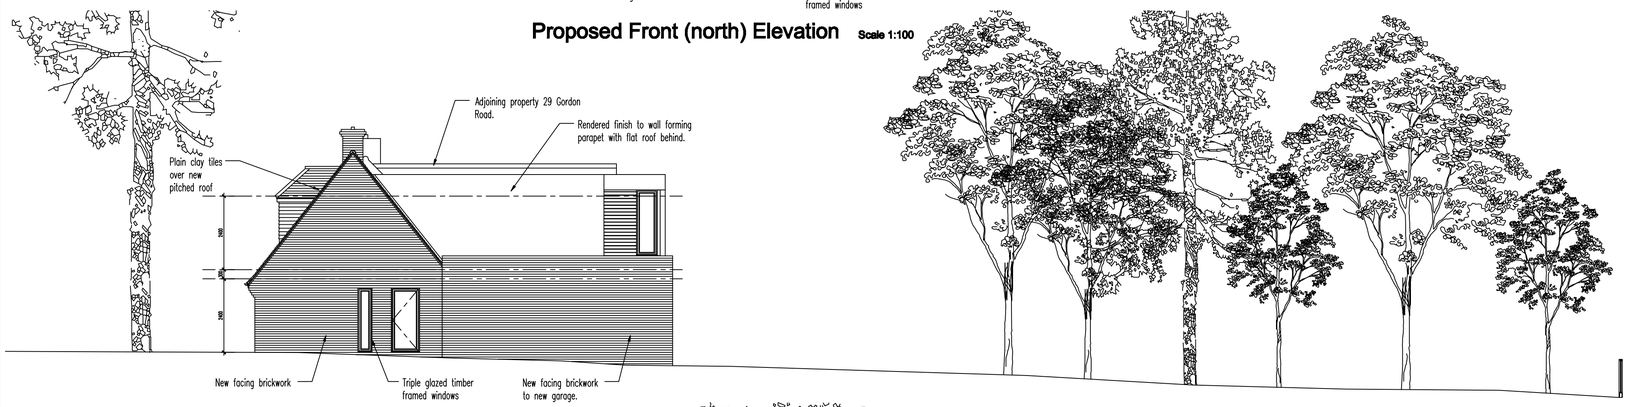


Proposed Side (east) Elevation Scale 1:100

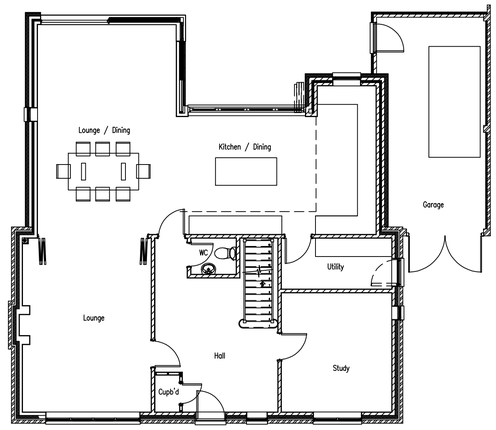


Proposed Ground Floor Plan Scale 1:100

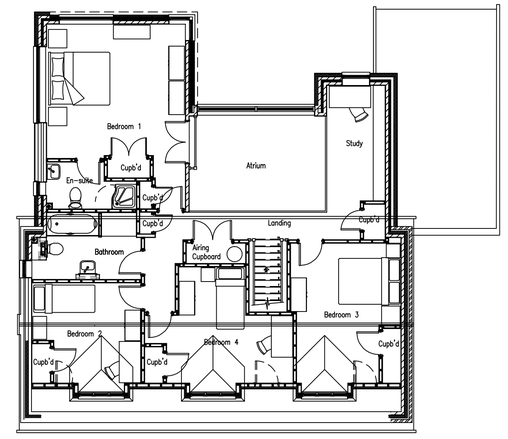


Proposed First Floor Plan Scale 1:100

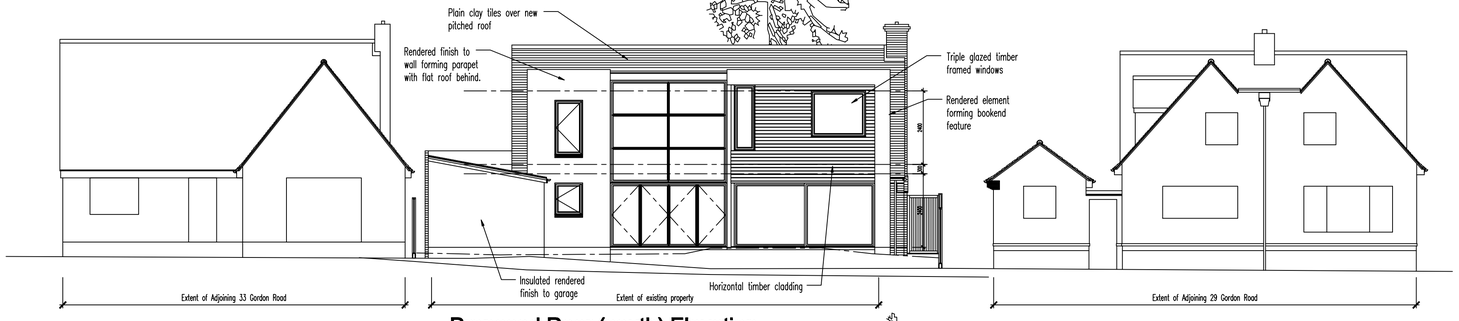

Proposed Rear (south) Elevation Scale 1:100

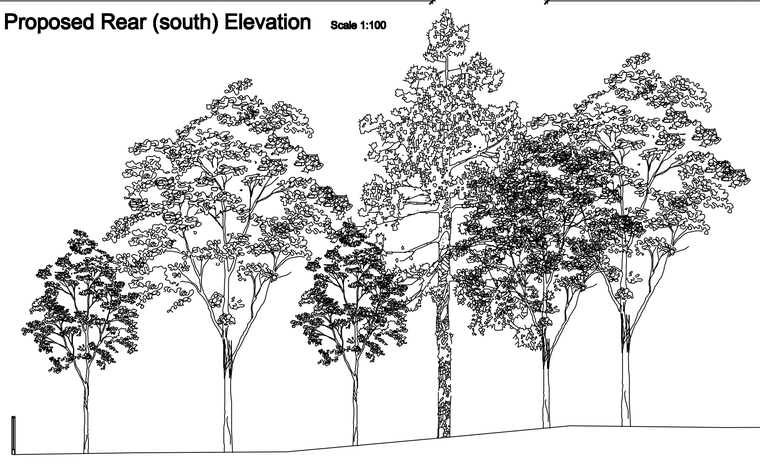

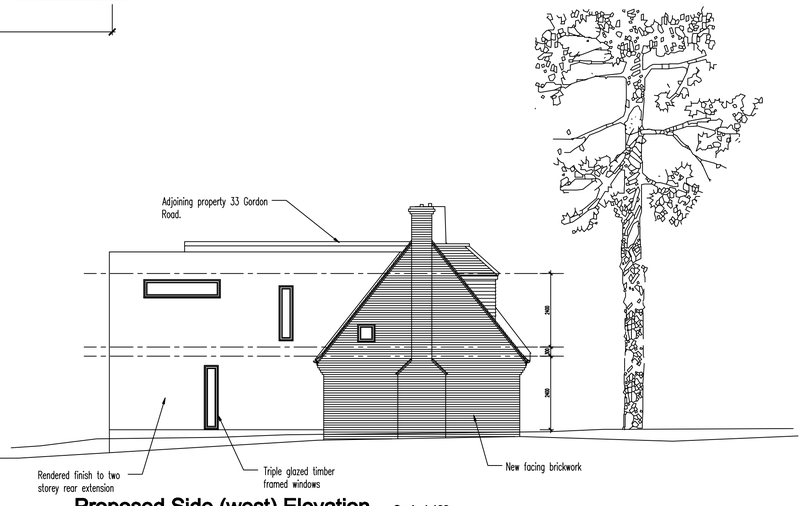

Proposed Side (west) Elevation Scale 1:100

0.00m 5.00m 10.00m

B Access pathways added to side and front of property, additional tree planting added to southern boundary, car parking spaces shown and tree planting to northern boundary clarified following Planning Department comments. DH 3/03/14

A Planning application issue. DH 16/12/13

Revision Notes

CLIENT
Mr & Mrs D Hodgson

PROJECT TITLE
Proposed Two Storey Extension, 31 Gordon Road, Chandlers Ford, Eastleigh, SO53 5AQ

DRAWING TITLE
Proposed Floor Plans & Elevations

DRAWN BY	CHECKED BY	DATE
DH		Oct '12

PROJECT No	SCALE
CATDH01	1:100 @ A1

DRAWING No	REVISION
006	B