
Note: Sign not to intrude into visibility splays.

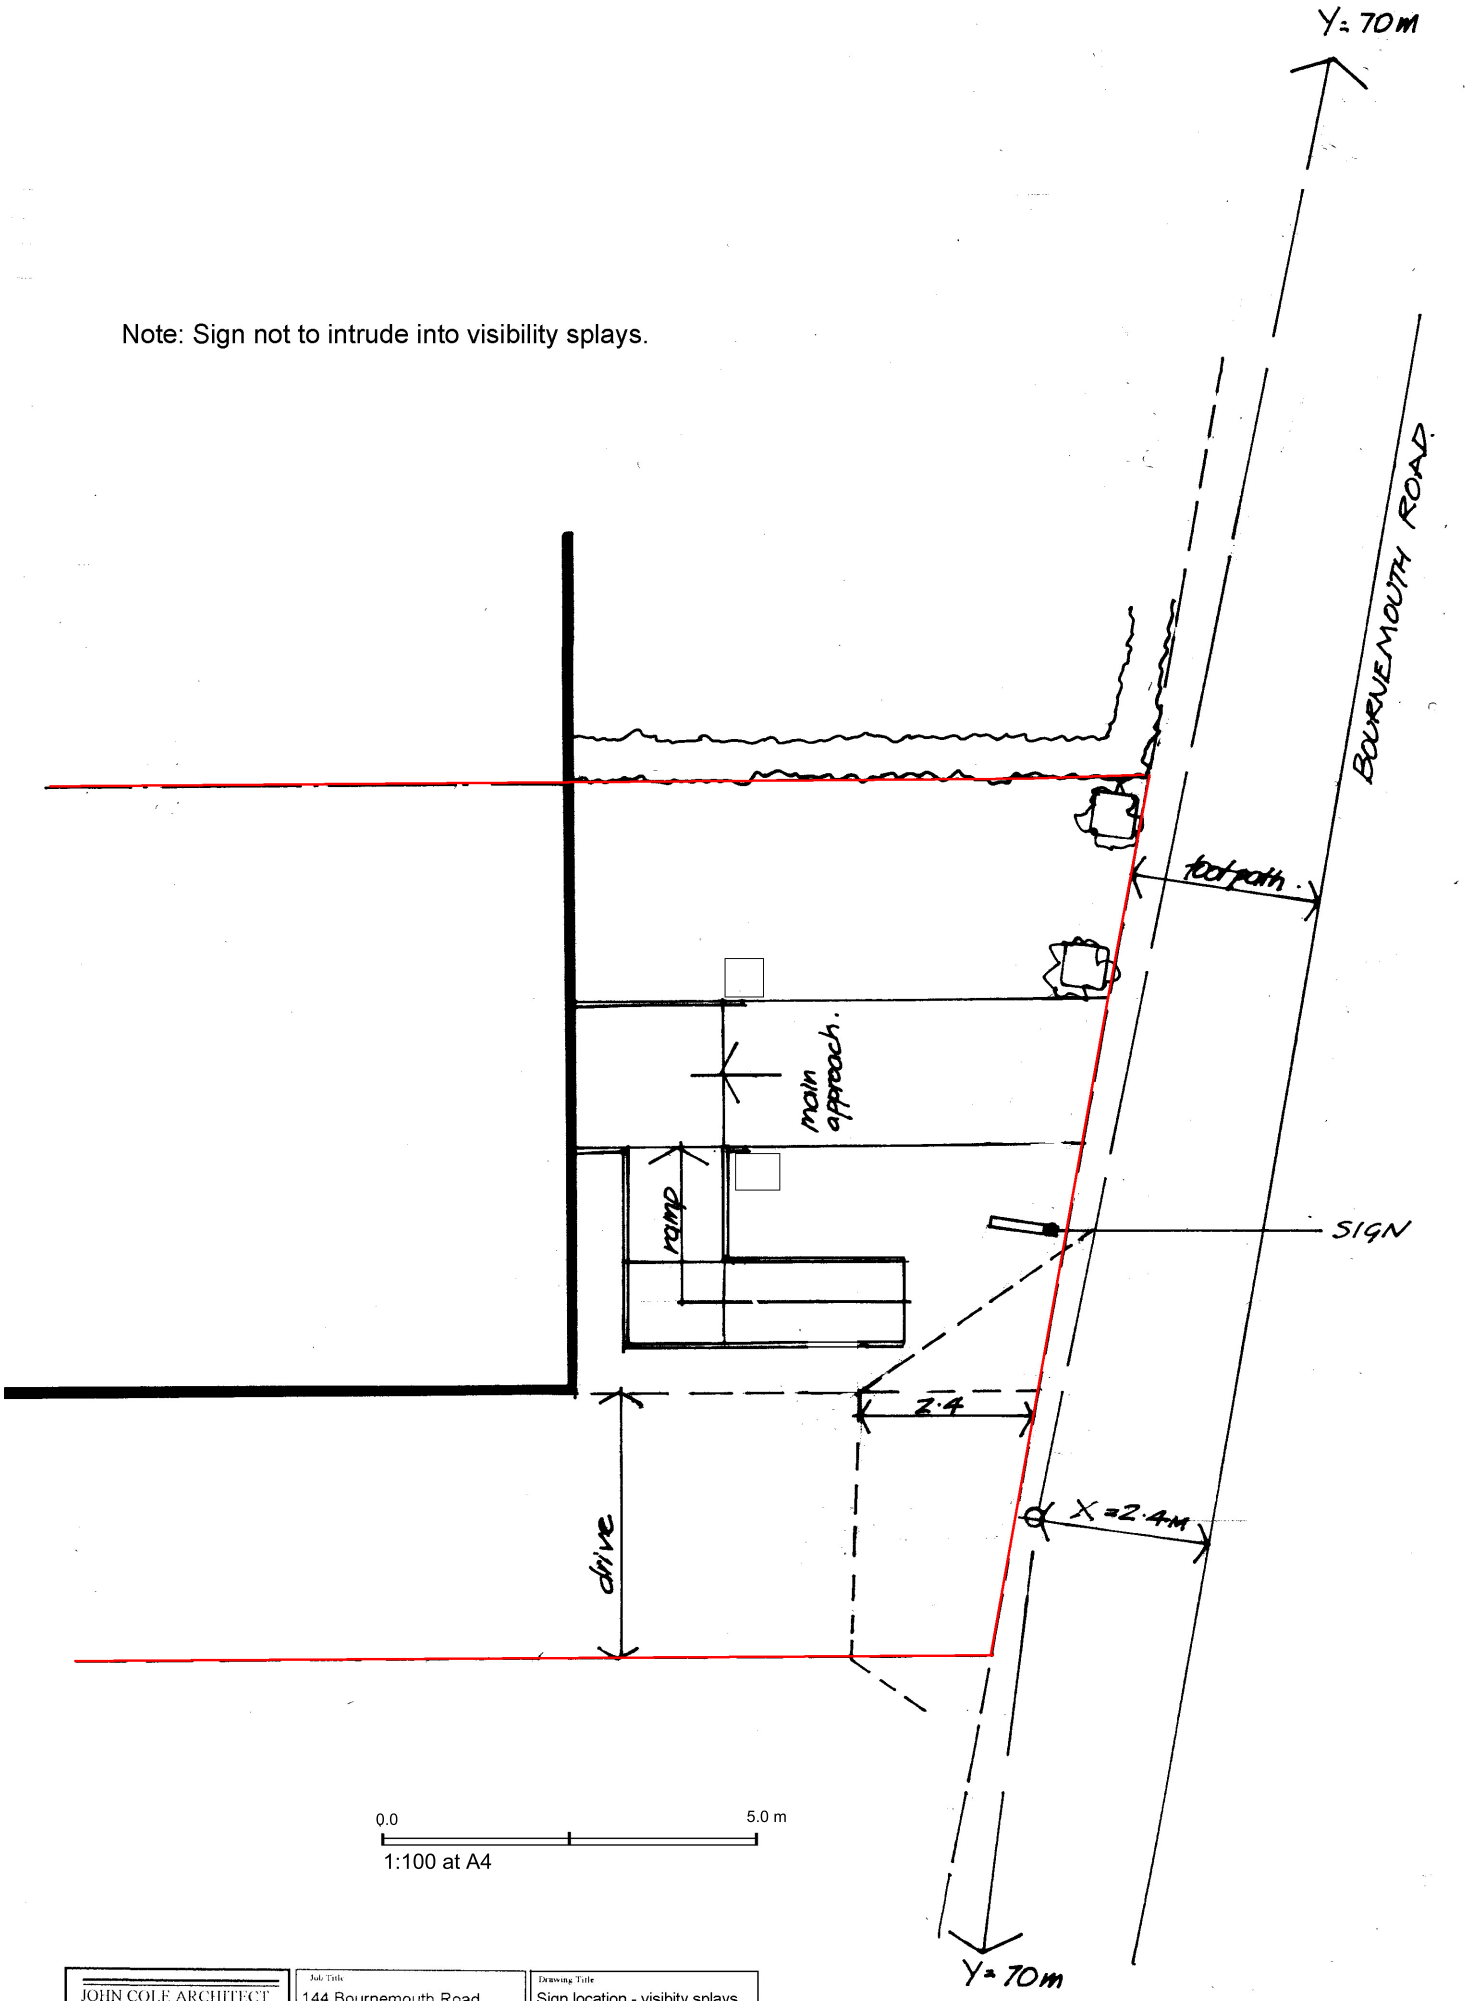

0.0 5.0 m

1:100 at A4

JOHN COLE ARCHITECT CHARTERED ARCHITECTS 4 The Paddock Eastleigh Hants SO50 4SD Tel 023 80641805 Fax 023 80642139	Job Title 144 Bournemouth Road, Chandlers Ford. Free Standing Sign	Drawing Title Sign location - visibity splays Scale 1:200 Date Dec '10	Job No. 592 Dwg No. 7A

©This drawing is subject to Copyright