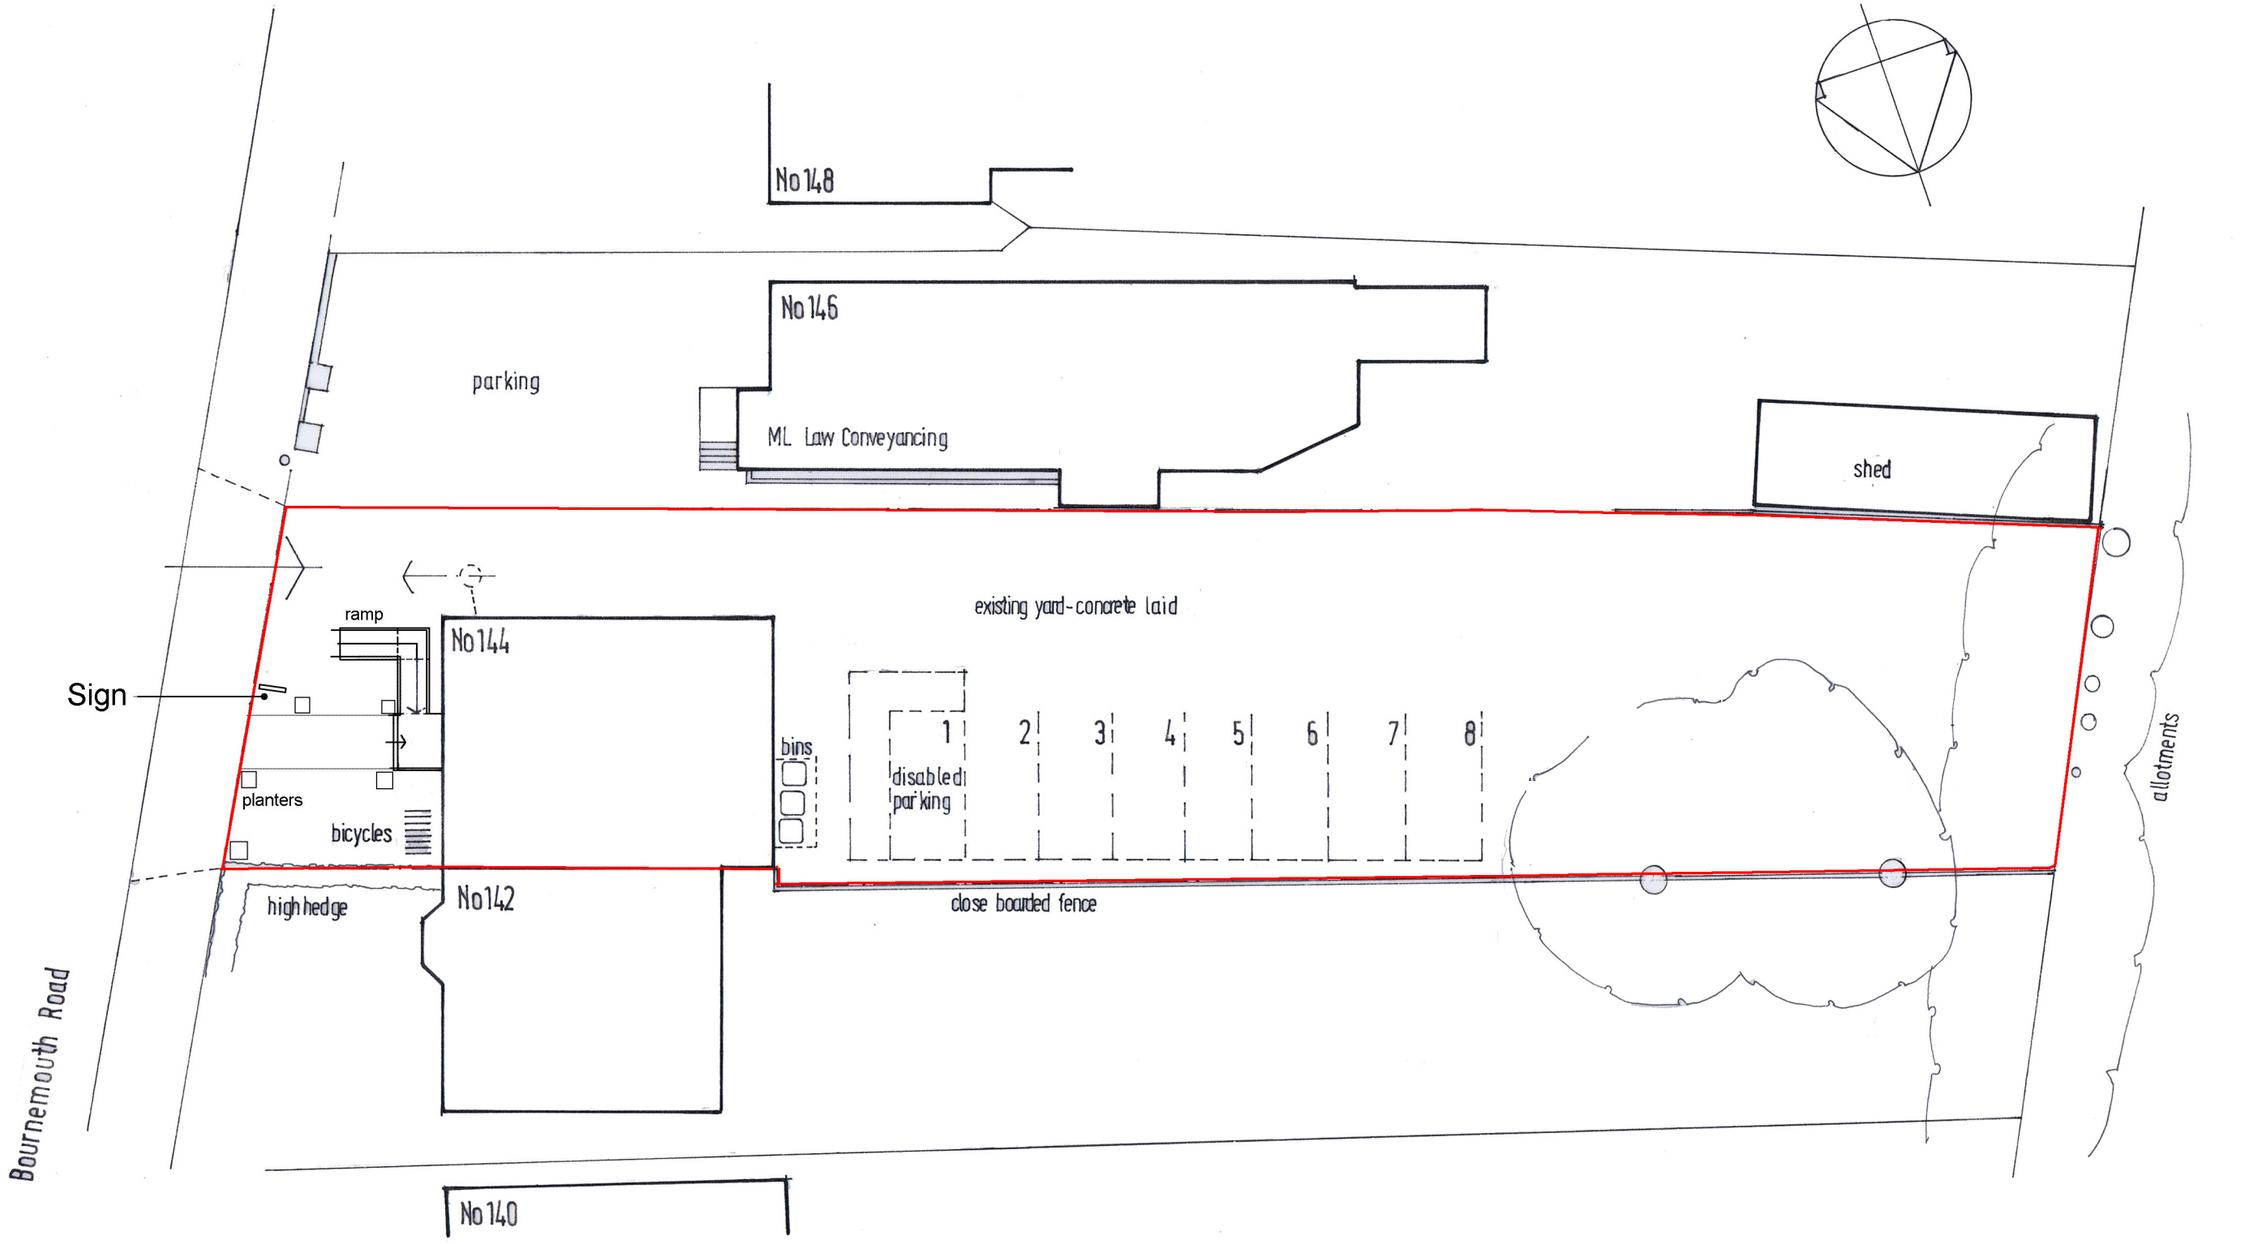


0 5.0 10.0

1:200 at A3

JOHN COLE ARCHITECT
CHARTERED ARCHITECTS
4 The Paddock Eastleigh Hants SO50 4SD
Tel 023 80641805 Fax 023 80642139

Job Title
144 Bournemouth Road, Chandlers Ford.
Free Standing Sign

Drawing Title
Site & Block Plan

Scale 1:200 | Job No. 592 | Drwg No. 6B
Date Dec '10

©This drawing is subject to Copyright.