
Do not scale from this drawing - All dimensions are to be checked on site and any discrepancies to be reported to the architect before construction commences.
If in doubt ask. © This drawing remains the property of Brook Morton Architecture and may not be copied without written authorisation.

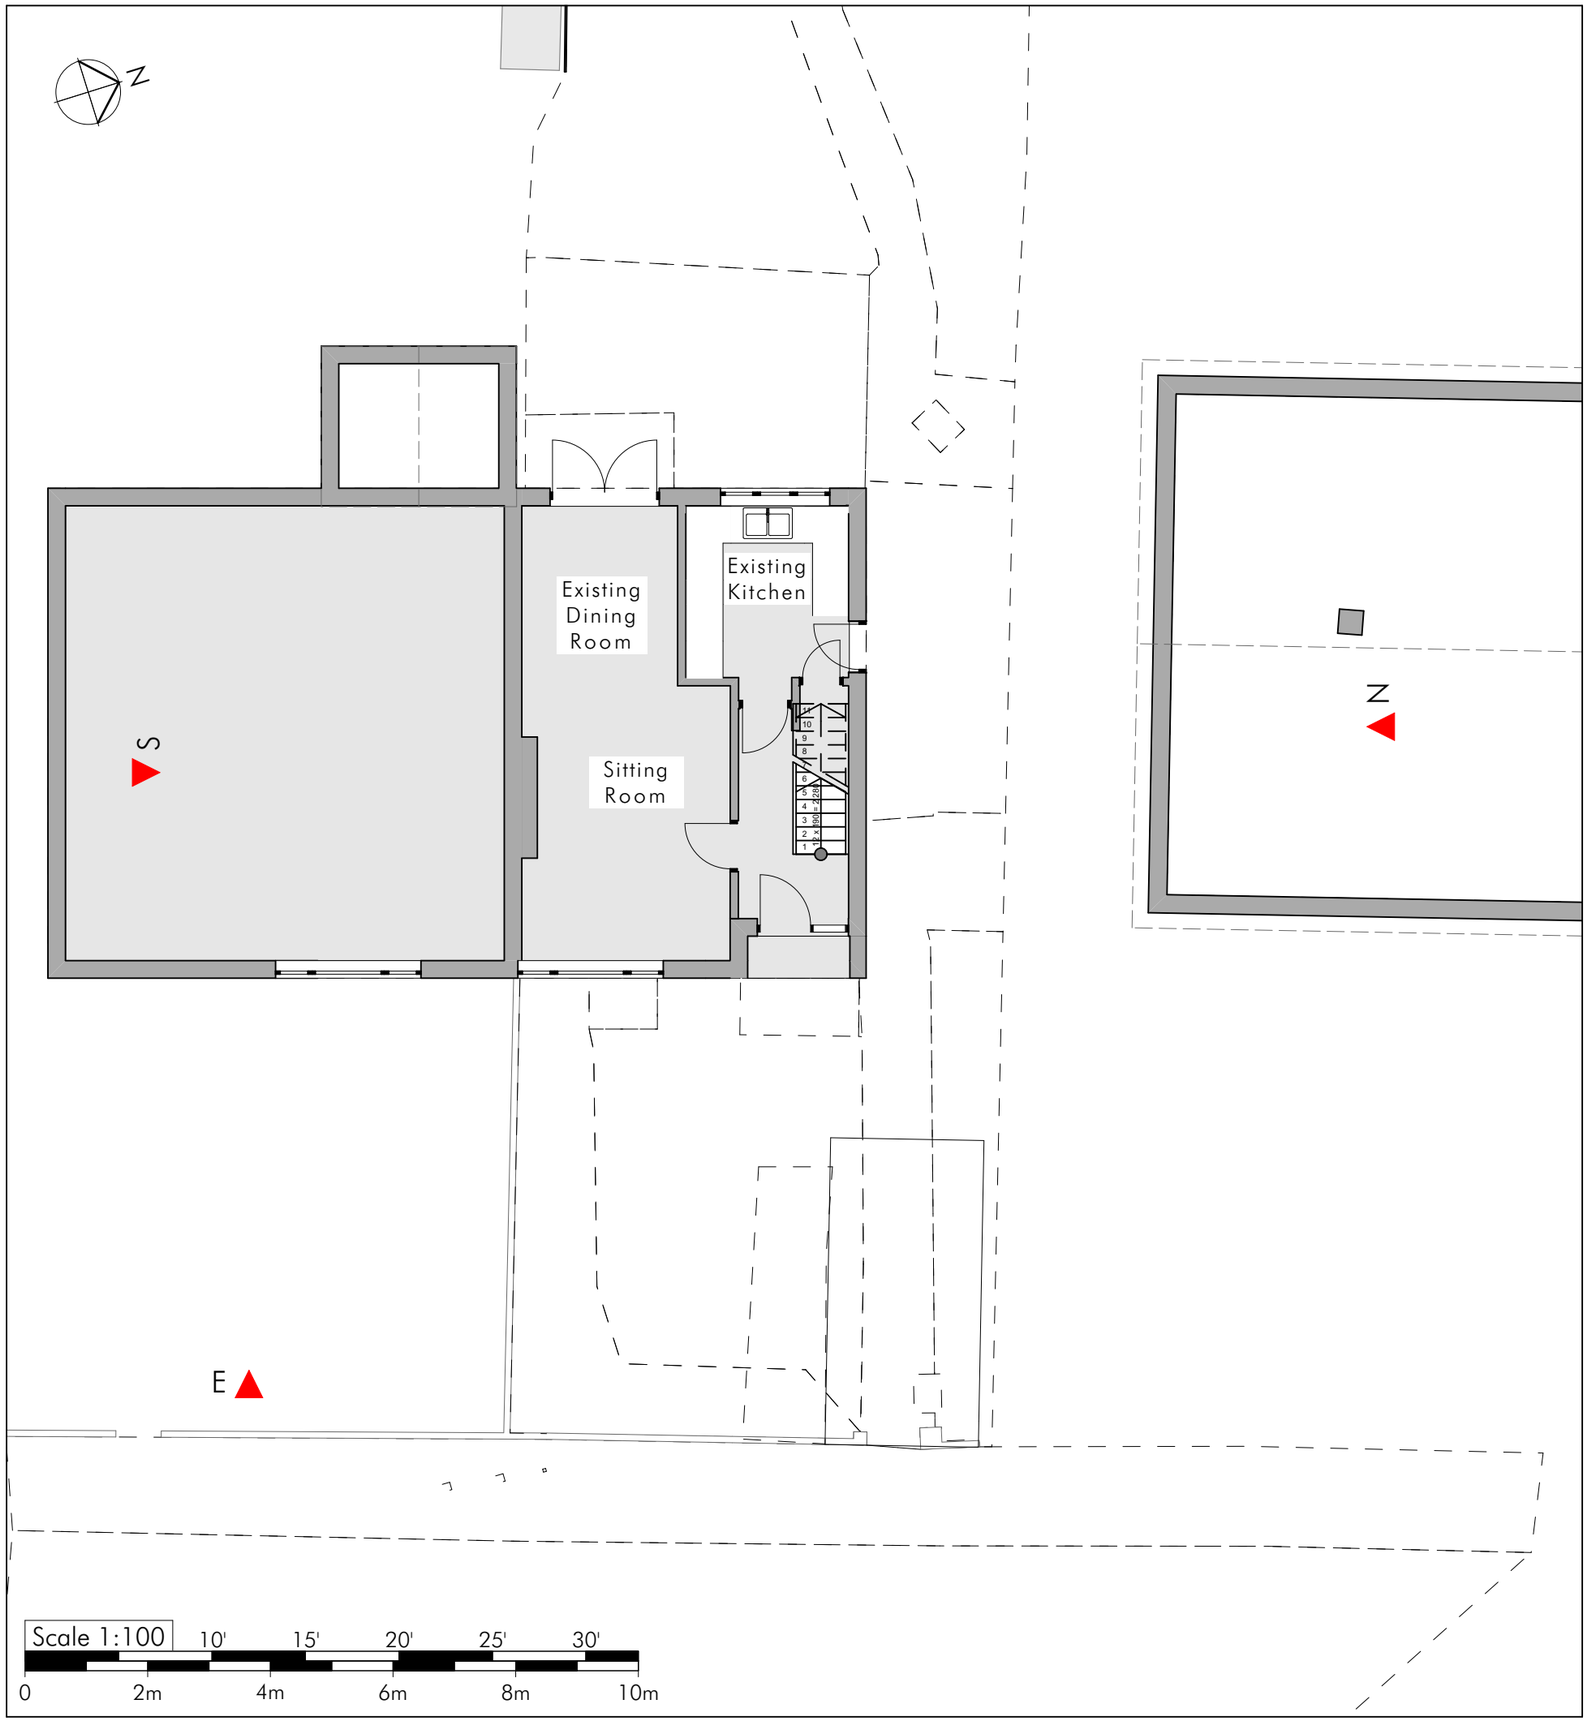

Existing House - Ground Floor Plan 1:100

(A-04/02/2016-Planning Issue) Revisions



1 Existing aerial view from rear garden



2 Existing aerial view from rear garden



15 Existing street view

Joe Adimaly and Nicola Spencer

18a Bursledon Road, Hedge End SO30 0BR

Existing Ground Floor Plan

Initial issue 4th February 2016

Scales 1:100 at A3

Drawing No. BMA132/PL03A

Client

Project

29b Stoney Lane
Winchester SO22 6DP
M :07881 911806
nicholas@brookmorton.com
www.brookmorton.com

BROOK MORTON ARCHITECTURE