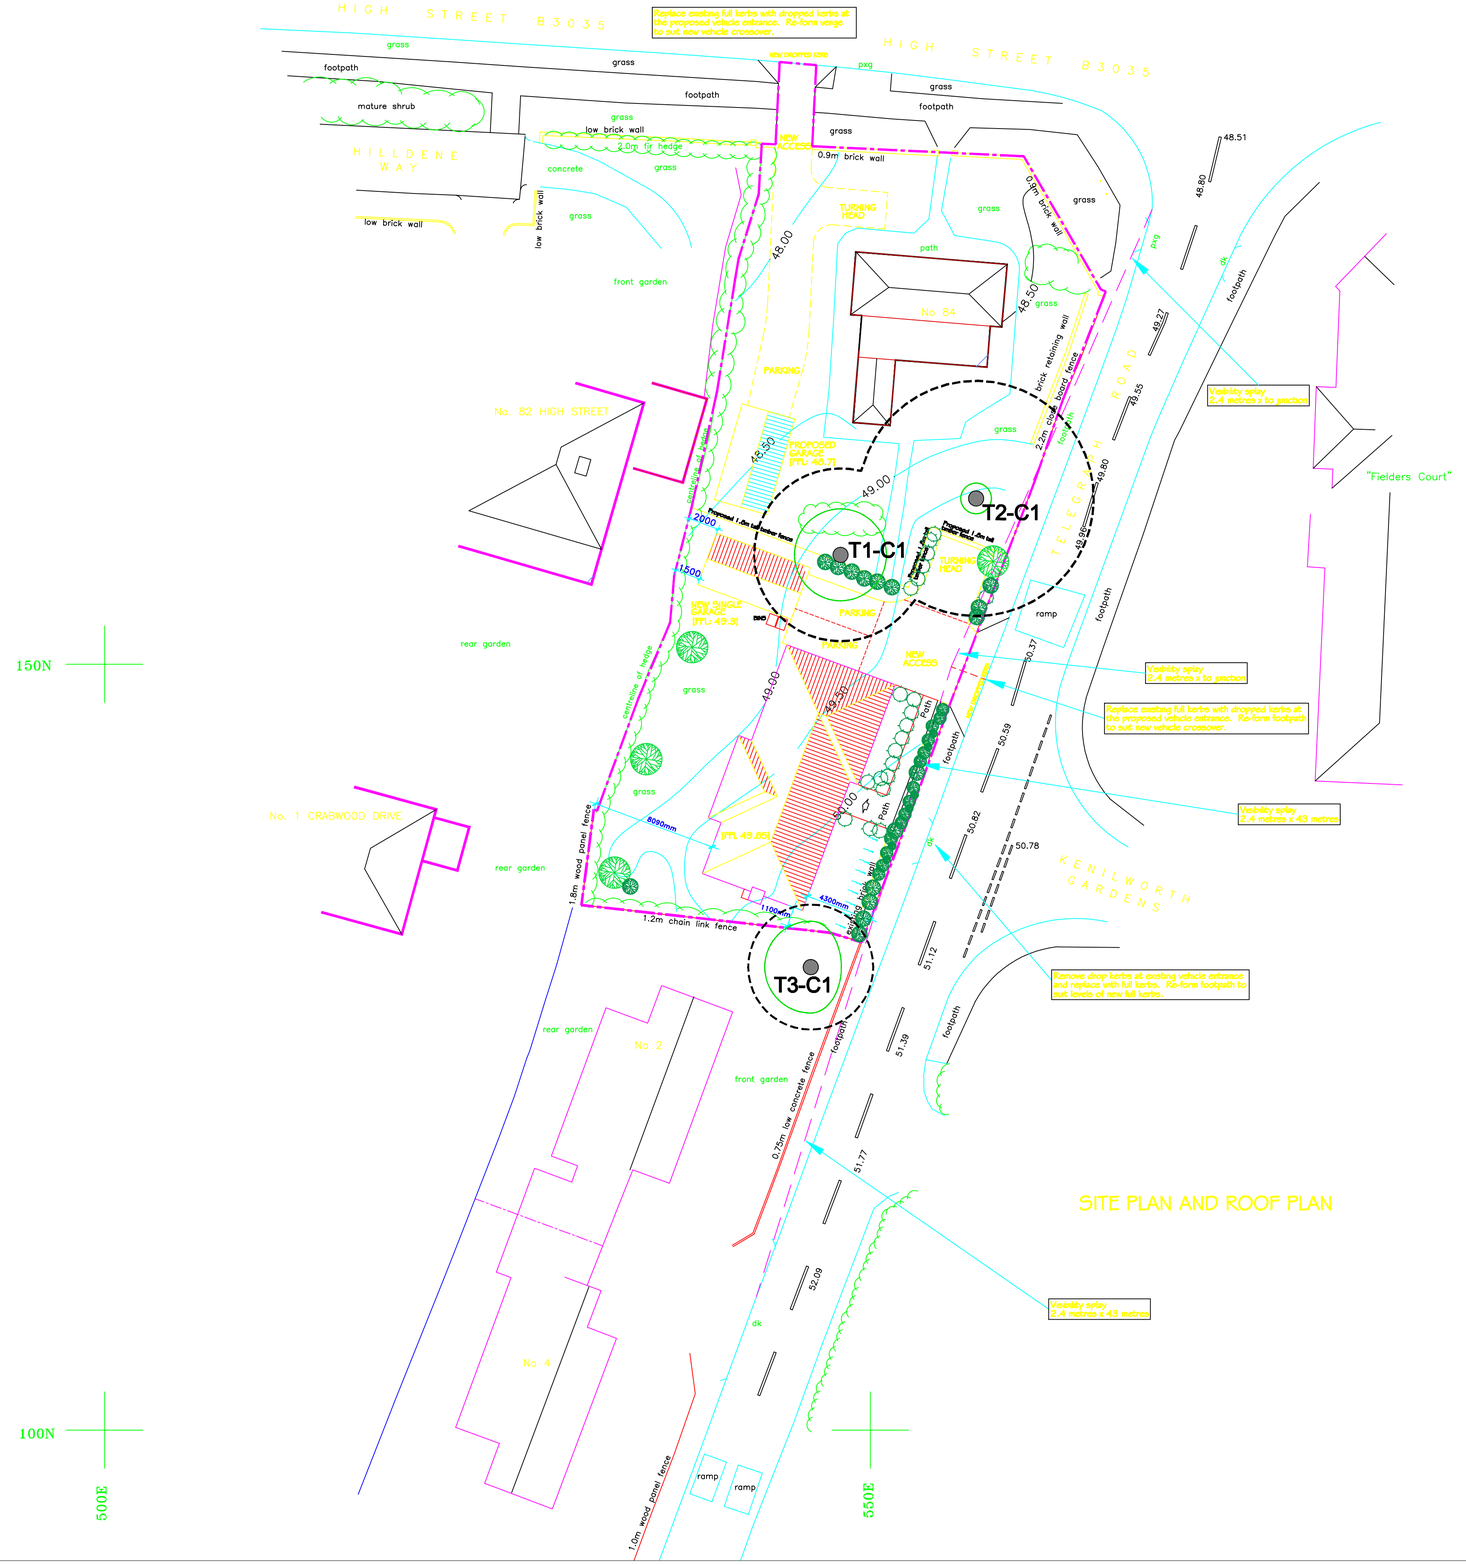


Tree Assessment Plan showing proposed development with tree categories and root protection zones.

BS5837:2012 Tree Categories

Category A
Trees of high quality with an estimated remaining life expectancy of at least 40 years

Category B
Trees of moderate quality with an estimated remaining life expectancy of at least 20 years

Category C
Trees of low quality with an estimated remaining life expectancy of at least 10 years, or young trees with a stem diameter below 150 mm

Category U
Those in such a condition that they cannot realistically be retained as living trees in the context of the current land use for longer than 10 years

BS 5837:2012 Root Protection Area
Note: The RPA limits for some groups maybe represented by a dashed category coloured line.

Tree
Showing Canopy extents, category colour, tag number (with category) and optional indication arrow showing bearing of first significant branch.
T56-01

TREE NUMBERING: STARTS AT 001 ENDS AT 003.
GROUPS LABELLED: N/A.

KEY:

bt	British Telecom
cb	Control Box
cl	Cover Level
ctv	Cable Television
dk	Drop Kerb
el	Electric
ep	Electricity Pole
fh	Fire Hydrant
gu	Gully
gsv	Gas Stop Valve
ht	Height
ic	Inspection Cover
il	Invert Level
lp	Lamp Post
mkr	Marker
o/h	Overhead
pb	Post Box
pxg	Pram Crossing
np	Name Plate
rs	Road Sign
sv	Stop Valve
tb	Telephone Box
tl	Traffic Light
tt	Top of Tree
th	Threshold
tw	Top of Wall
utl	Unable to Lift
vp	Vent pipe
wm	Water Meter
wsv	Water Stop Valve

N

Shawyers
Unit 1c
Deer Park Farm
Fair Oak
Hampshire
SO50 7DZ
Tel: 08450 947 957
www.shawyers.co.uk

Client: M Wheeler

Project: Ghuznee Cottage, 84 High Street, West End, Southampton.

Drawing Title: Tree Assessment Plan

Scale	Date	DB	CB
1:200 - A1	Oct 2014	CS	CS

Drawing Number	Rev	Sheet
TAP-100001	1	A1