limesigns

Proof

1no. Double sided, powdercoated aluminium sign with 2no. LED trough lights bolted to top section. Solid colour vinyls applied to both faces.

Sign fixed into hard ground with Postmix concrete.

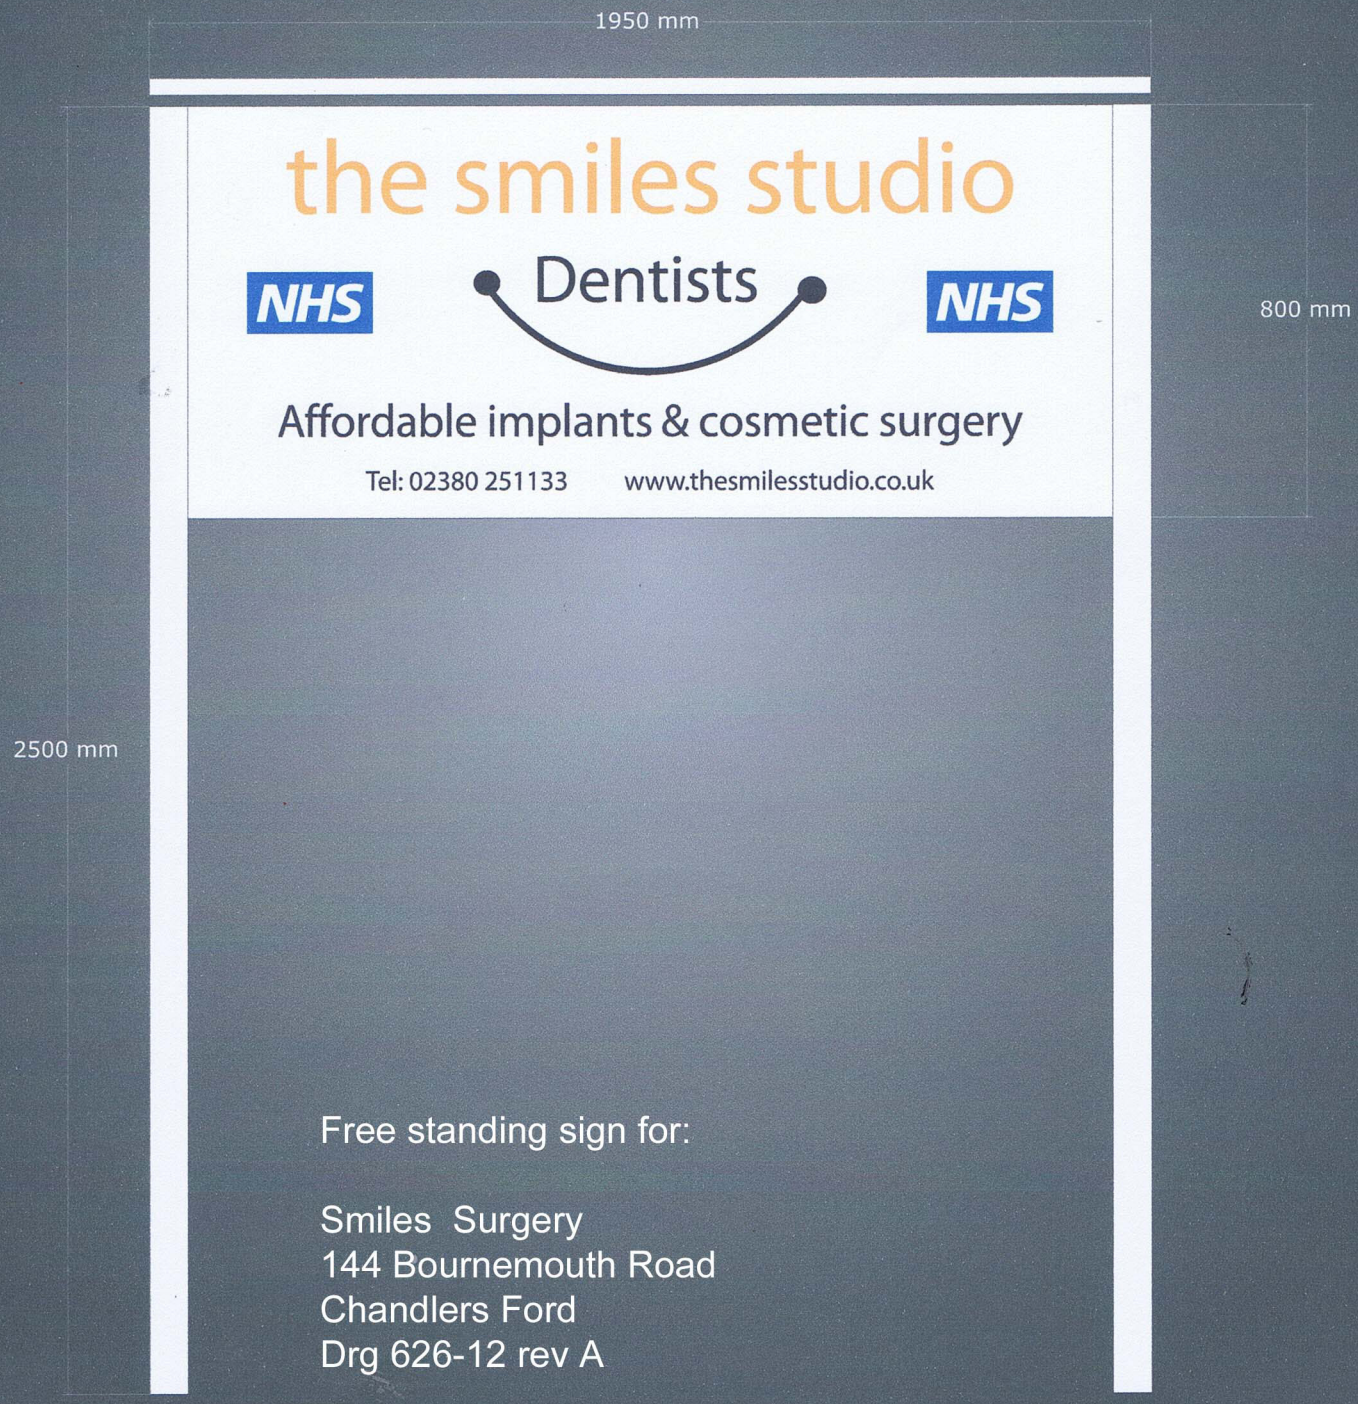

Free standing sign for:

Smiles Surgery
144 Bournemouth Road
Chandlers Ford
Drg 626-12 rev A