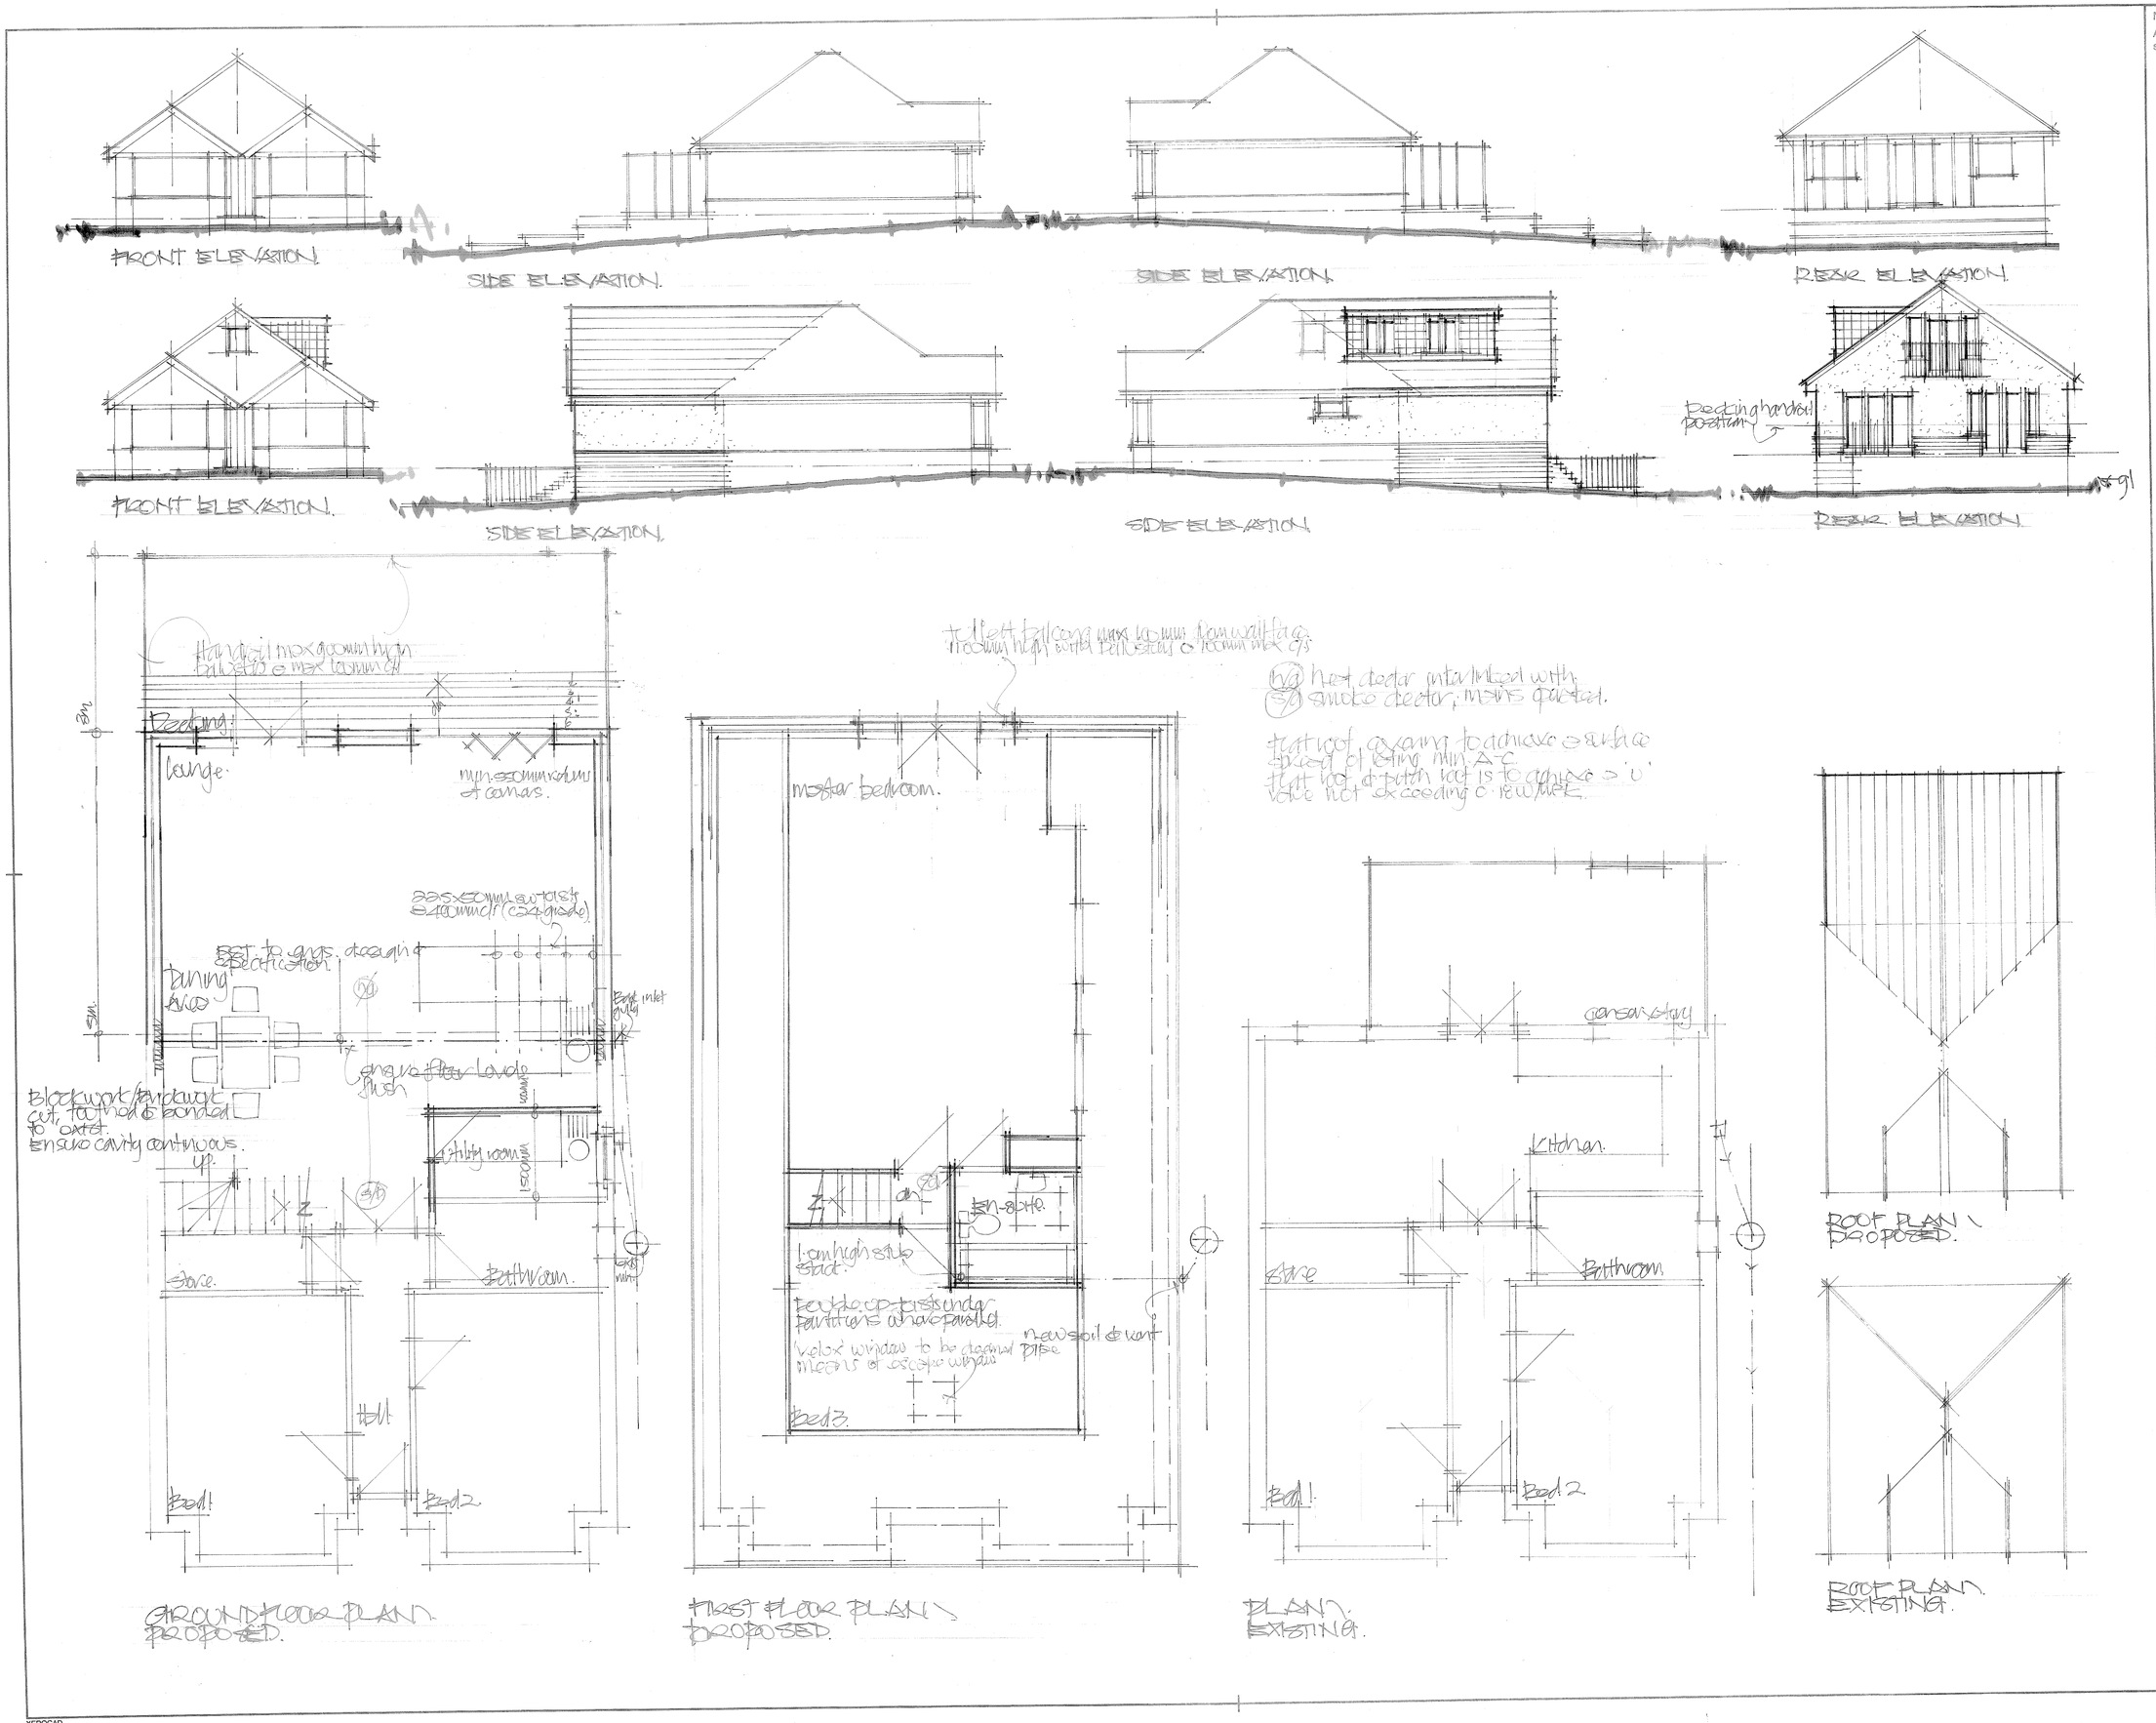

NOTES:
All dimensions must be checked on site and not scaled from this drawing.

	Date	Revisions
B	Feb 12	Decking lowered
A	Jan 12.	Peg key info added.

© copyright

Client
MR. P. McINTOSH

Job Title
REAR EXTENSION, ROOM IN ROOF & DECKING AT REAR.
AT
21, WILDERN LANE
HEDGE END
HANTS

Drawing Title
PLANS & ELEVATIONS.

Scale
1:50 & 1:100

Date
November 2011

Drawn by
RH

Drg. No.
ADS/011/92.

Rev.
AB

594 x 841mm A1

XEROCAD