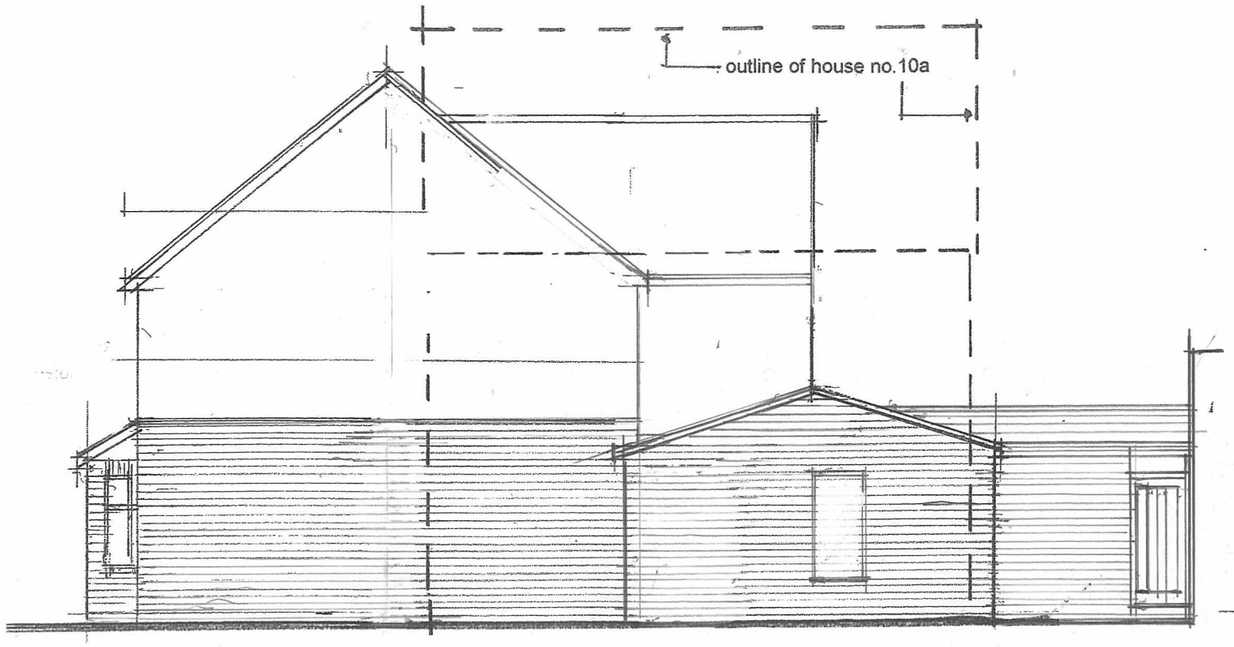

side elevation

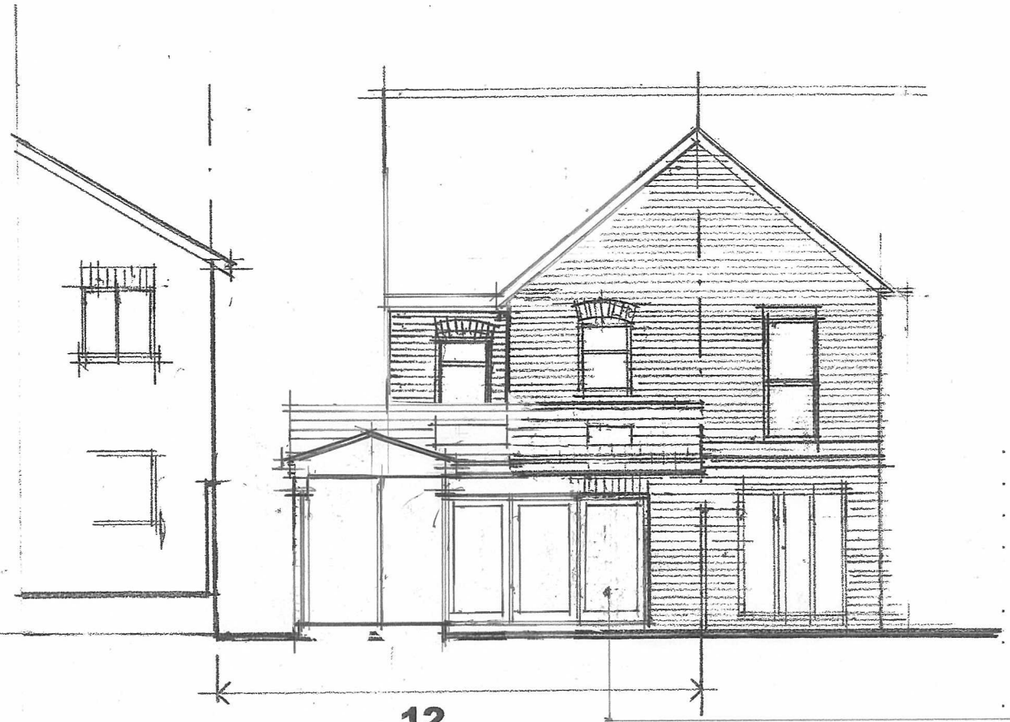

. upvc r.w. gutters and
. down-pipes
. upvc fascia, soffits and
. bargeboards

. facing bricks
. to match existing

. upvc framed windows
. and glazed doors

rear elevation

proposed elevations



front elevation

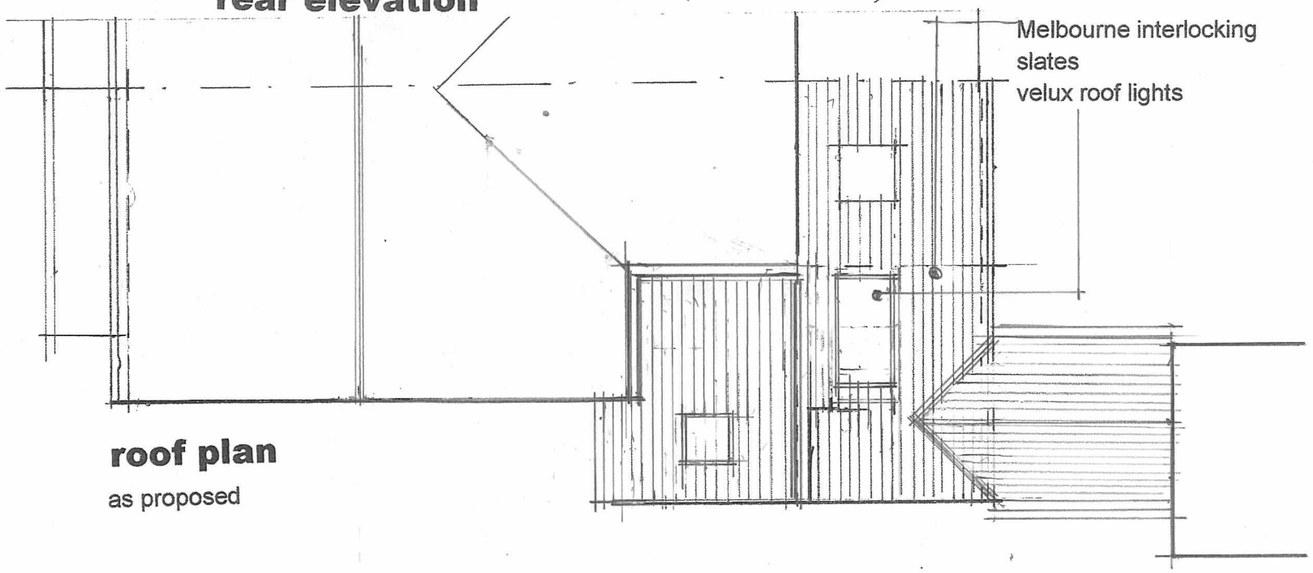

roof plan

as proposed

scale: 1:100 metric

0 5 10

Proposed alterations and extension
10 Lower New Road
West End, Southampton,SO30 3SL

Client:
Linda Lines

Drawing no.

819/4 A revised 11/07/2012

DEREK PHILLIPS ARCHITECT
Derek Phillips R.I.B.A.
25, Kenilworth Gardens, West End
Southampton, Hampshire, SO30 3RE
Tel. +44 (0) 23 8046 3314
Email derek2.phillips@btinternet.com