All rights reserved. Appleby Architects asserts its rights under the Copyright, Designs and Patents Act 1988 (Unless otherwise agreed in writing).

Figured dimensions only are to be taken from this drawing. All dimensions are in millimeters unless otherwise stated. All dimensions shall be checked on site prior to works commencing. Any discrepancies shall be reported to Appleby Architects. Do not scale this drawing.

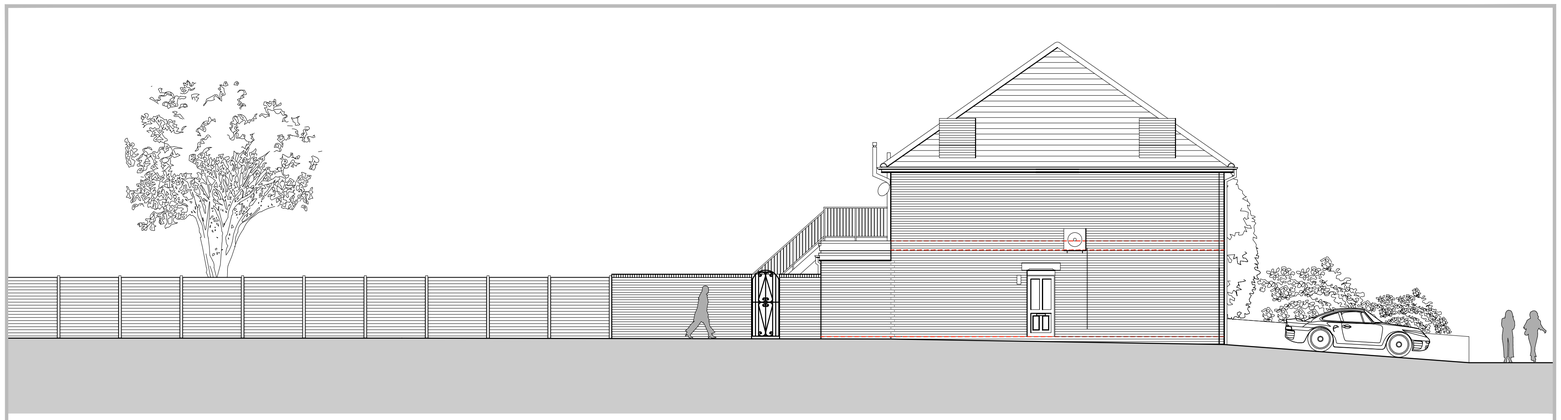

2 ELEVATION

SIDE ELEVATION TO DRIVEWAY | EXISTING SCALE 1: 100

SCALE 0m 1 2 5 10



1 ELEVATION

ELEVATION TO PASSFIELD AVENUE | EXISTING SCALE 1: 100

SCALE 0m 1 2 5 10

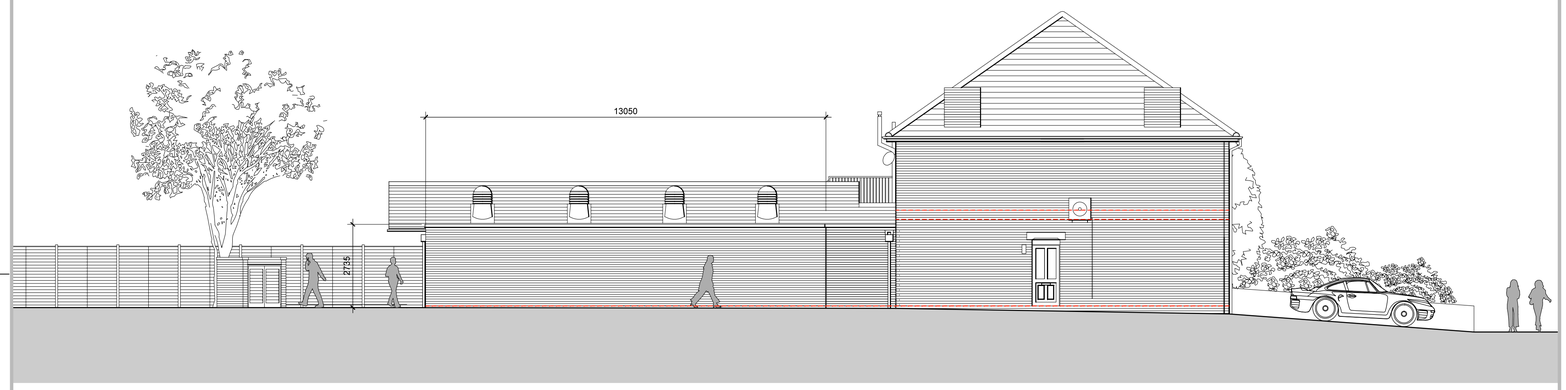

3 ELEVATION

SIDE ELEVATION TO DRIVEWAY | PROPOSED SCALE 1: 100

SCALE 0m 1 2 5 10

The planning application submission proposals do not effect the front elevation therefore the existing elevational treatment is the same as the proposed.



4 ELEVATION

REAR ELEVATION TO GARDENS | EXISTING SCALE 1: 100

SCALE 0m 1 2 5 10



5 ELEVATION

REAR ELEVATION TO GARDENS | PROPOSED SCALE 1: 100

SCALE 0m 1 2 5 10

MATERIALS

- Plain clay rooding tiles to match existing
- Painted timber cladding, colour black to match frontage
- Painted timber fascia and soffit boards, colour black to match frontage
- Pre cast concrete weathered and throated coping units
- Black PVC-U rainwater goods including downpipes and hoppers
- Facing brickwork to match existing, half lap stretcher bond with weather struck and cut mortar joints
- Painted timber framed external windows and doors to match frontage, double glazed and weather sealed.

Revisions

P1	Planning Application Submission	05.10.13

PLANNING

PLANNING

Client

Mr and Mrs Teague

Project

143 Passfield Avenue | Eastleigh
Hampshire SO50 9NH

Drawing title

Building Elevations
Existing and Proposed
Sheet 01

ApplebyArchitects
3 Waterfrets Cottages
Burnt House Lane
Langton Green
Tunbridge Wells
TN3 0JR
Tel: 01892 863868
E: appleby@appleby-architects.com
Web: www.appleby-architects.com

Scale at A1	File ref	Drawn by	Date drawn	Checked by	Date checked
1:100	13049/02/01	NA	Oct 13		

Project number	Drawing number	Revision
13049	004	P1