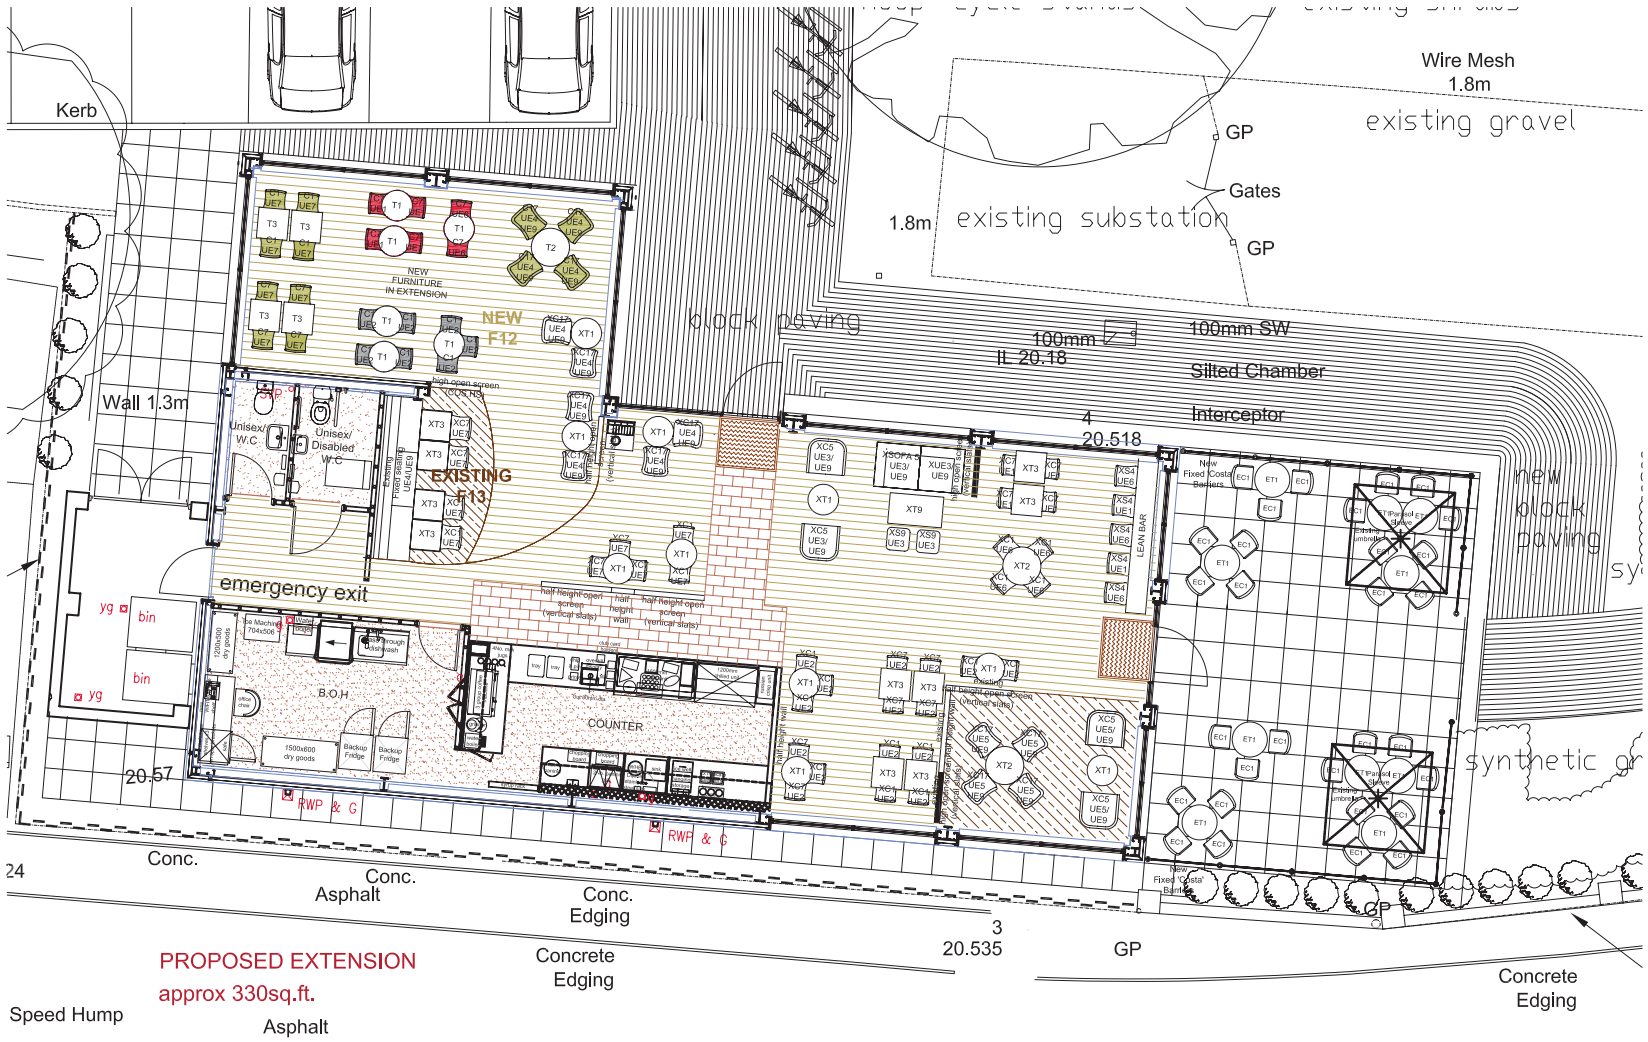

PROPOSED FLOOR PLAN

54 No. Existing Internal Covers	24 No. Existing Internal Tables
25 No. Proposed Internal Covers	11 No. Proposed Internal Tables
Total	
79 No. Internal Covers	35 No. Internal Tables

19 No. Existing External Covers	09 No. Existing External Tables
30 No. Proposed External Covers	10 No. Proposed External Tables
Total	
49 No. External Covers	19 No. External Tables

PEP

PEP Project Management Ltd

CLIENT
COSTA COFFEE

PROJECT
EASTLEIGH

ADDRESS
CHANNON RETAIL PARK
WOODSIDE AVENUE
HAMPSHIRE
SO50 9NA

DRAWING TITLE
PROPOSED FLOOR PLAN
SHOWING EXTENSION

JOB/DRAWING NO.	SCALE	DATE
A291014/03	1:100@A3	27/03/14

DRAWN BY	CHECKED BY
DS	AC

REVISIONS

REV.	DATE/DESCRIPTION
A	28/03/13 Outside area revised

3rd Floor, Tring House, 77-81 High Street
Tring, Hertfordshire HP23 4AB
Tel: 01442 827106 Fax: 01442 825381
E-mail: admin@peppm.co.uk

GENERAL NOTES:
1. To be read inconjunction with other consultants drawings.
2. Check site conditions prior to commencement of work.
3. Any discrepancies to be reported directly to the Project Manager.
4. Do not scale off drawing. Use figured dimensions only.
5. All dimensions for existing buildings and openings to be checked on site