EXISTING

NOTES

© Copyright Reserved

1. This drawing is the copyright of NJD Asscoates Ltd. It may not be copied, altered or reproduced in any way whatsoever neither passed to a third party without their written authority.
2. Dimensions to be checked on site prior to commencing any work. Any discrepancies should be reported to the project designer immediately.
3. Please do not scale these drawings.
4. If in doubt ask.

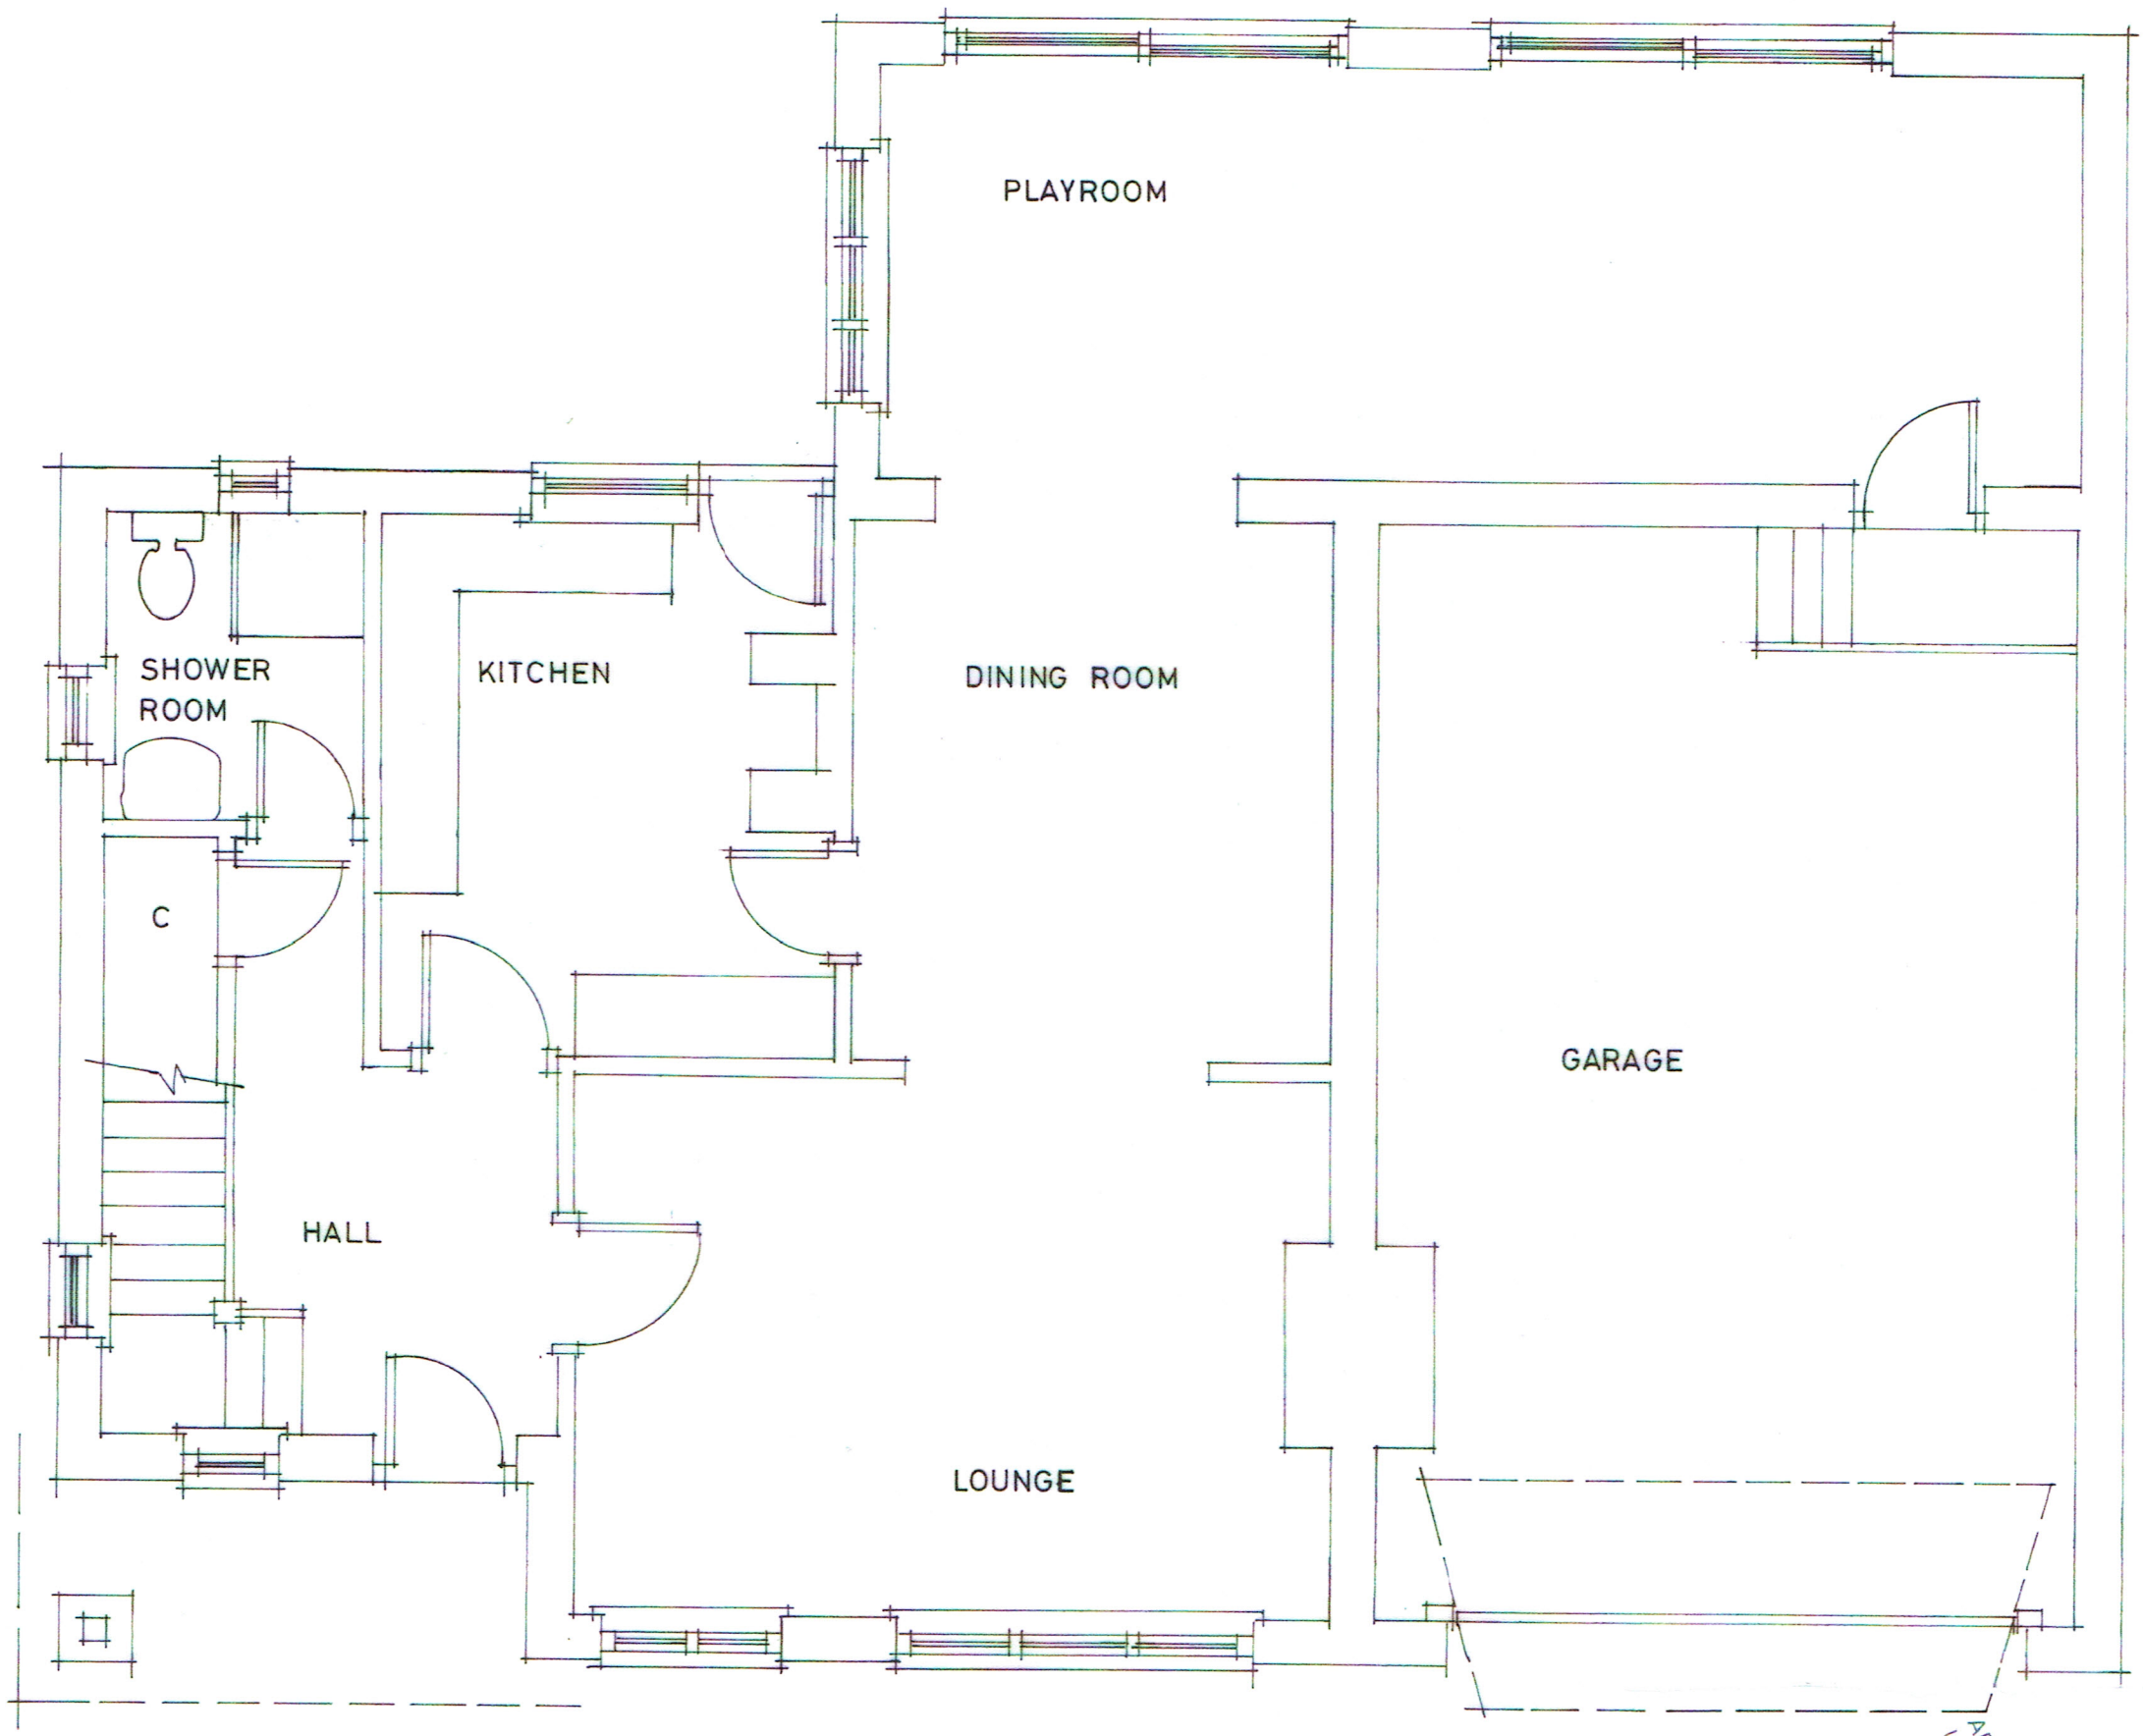

G. F. PLAN
SCALE : 1:50

PROPOSED EXTENSION and ALTERATIONS

19 OAKWOOD ROAD, CHANDLERS FORD, EASTLEIGH, HAMPSHIRE.
FOR Mr and Mrs M. BROWN
DATE : AUG 2014 DRAWN BY : N.J.D PROJECT N° : 10223 : 05

0 1 2 3 4 5
meters

NIGEL DYER ASSOCIATES ARCHITECTURE AND URBAN DESIGN

NIGEL DYER ASSOCIATES THE STUDIO, 41 SOUTHGATE STREET, WINCHESTER, HAMPSHIRE SO23 9EH
T: 01962 882 234 M: 07860 556 952 E: NIGEL@DYERARCH.CO.UK WWW.NIGELDYERARCH.CO.UK