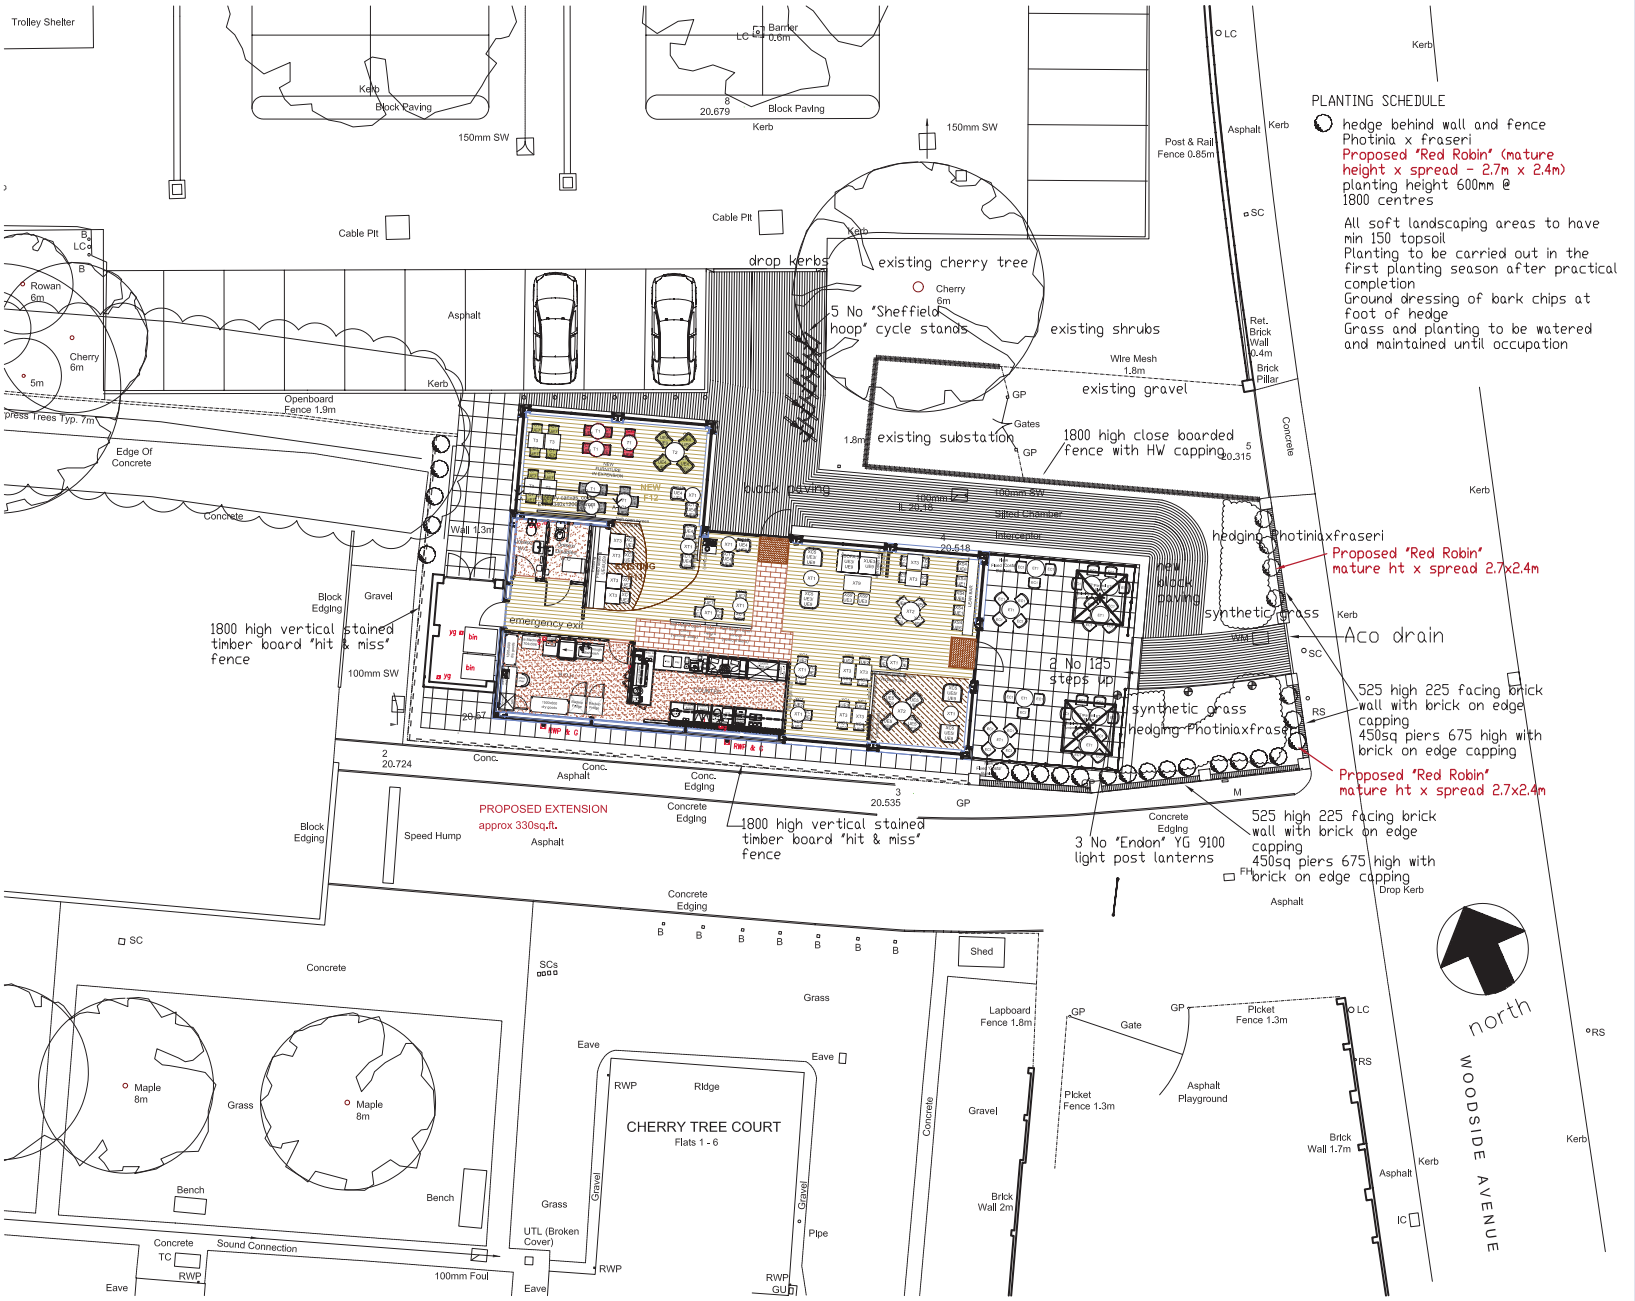

PROPOSED SITE PLAN

PEP

PEP Project Management Ltd

CLIENT
COSTA COFFEE

PROJECT
EASTLEIGH

ADDRESS
CHANNON RETAIL PARK
WOODSIDE AVENUE
HAMPSHIRE
SO50 9NA

DRAWING TITLE
SITE PLAN SHOWING PROPOSED EXTENSION

JOB/DRAWING NO.	SCALE	DATE
A291014/02	1:200@A3	27/03/14

DRAWN BY	CHECKED BY
DS	AC

REVISIONS

REV.	DATE/DESCRIPTION

3rd Floor, Tring House, 77-81 High Street
Tring, Hertfordshire HP23 4AB
Tel: 01442 827106 Fax: 01442 825381
E-mail: admin@peppm.co.uk

GENERAL NOTES:
1. To be read inconjunction with other consultants drawings.
2. Check site conditions prior to commencement of work.
3. Any discrepancies to be reported directly to the Project Manager.
4. Do not scale off drawing. Use figured dimensions only.
5. All dimensions for existing buildings and openings to be checked on site