

a

Building Architecture & Structural Engineering Ltd.
1 Ramalley Lane, Chandler's Ford, Eastleigh, Hants. SO53 1JG
Tel: 079 0224 2524

CLIENT	PROJECT	PROJECT NO.	ISSUE	DRAWN BY	DESCRIPTION	
Herbert	25 Rosemoor Grove	108	18.04.12	AWB	Planning Application	00



Ground Floor Plan
1:100

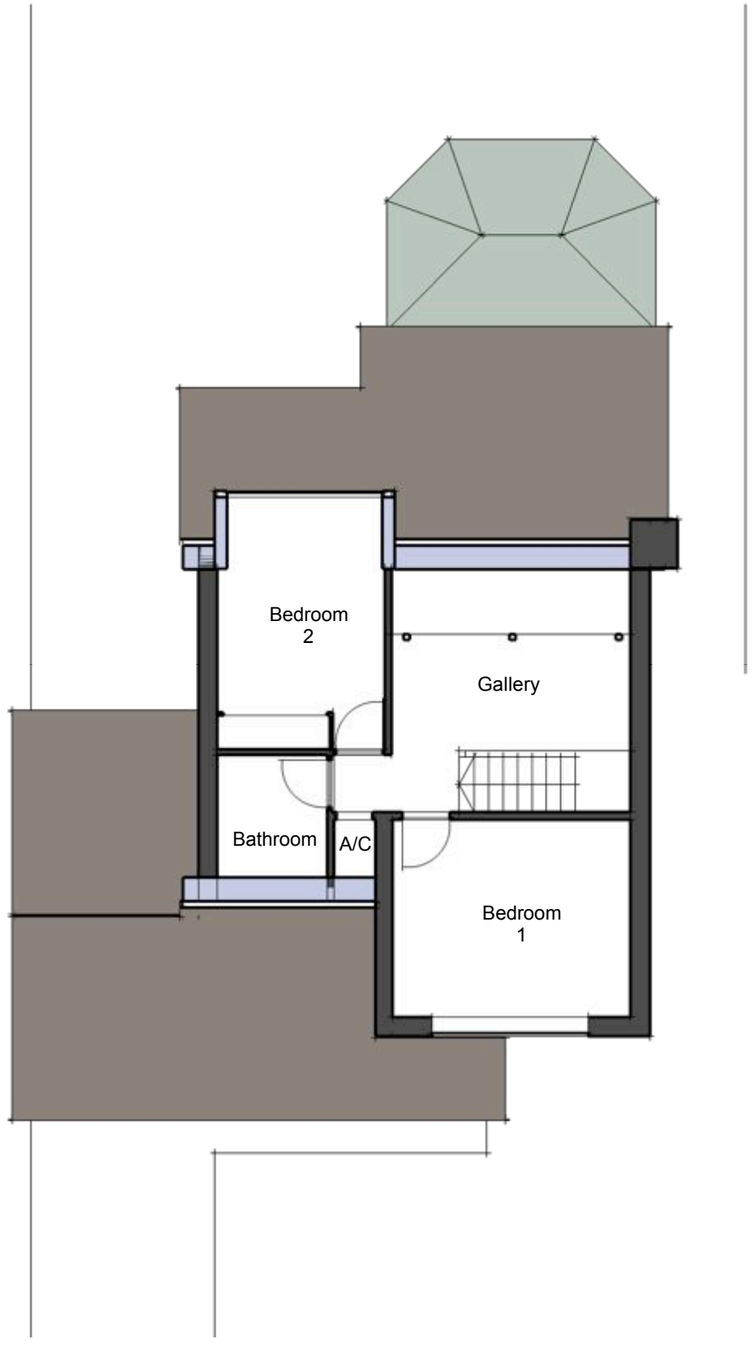

First Floor Plan
1:100

0 5m

Drawing Scale1:100 @ A3

CLIENT
Mr & Mrs Herbert
25 Rosemoor Grove
North Miller's Dale

ISSUE
18.04.12
RE-ISSUE
. .

PROJECT NO.
108
PROJECT
25 Rosemoor Grove.

DRAWN BY
AWB
DESCRIPTION
Existing Floor Plans

a

02



West Elevation

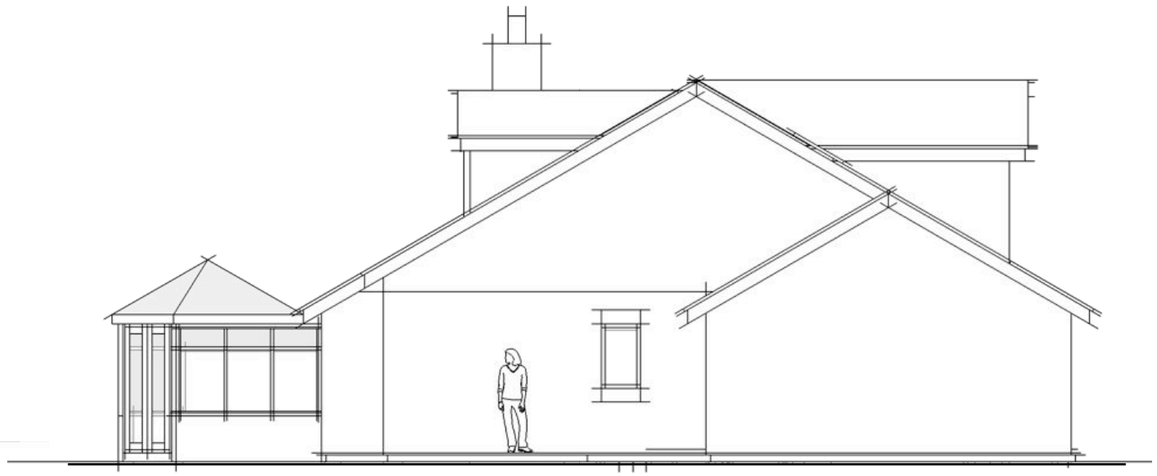

North Elevation

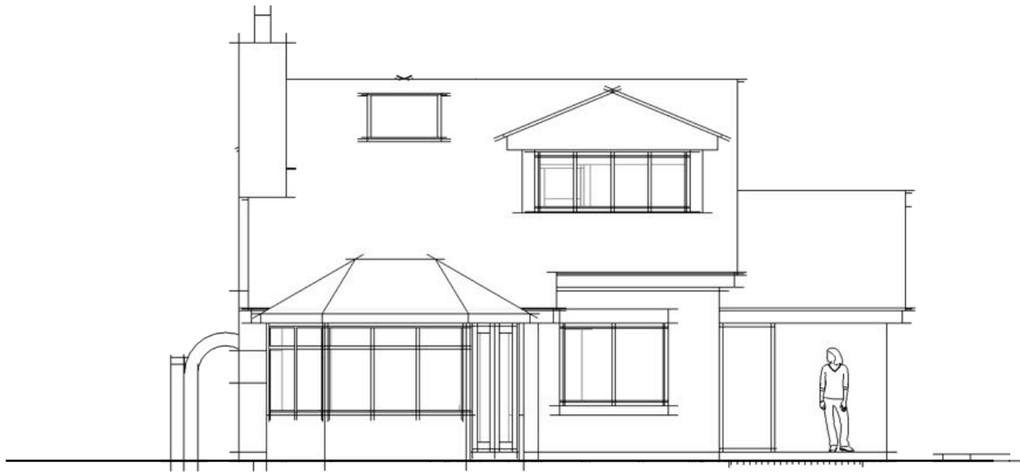

East Elevation

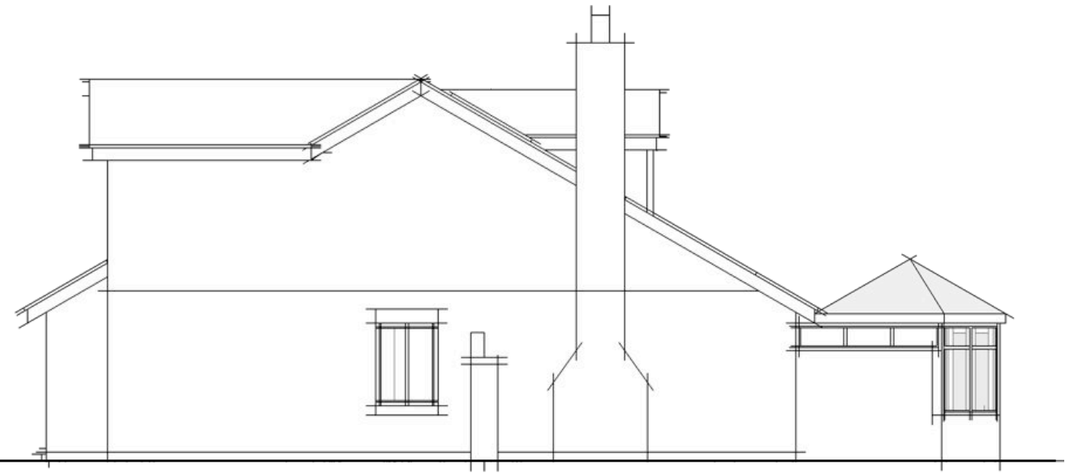

South Elevation

0 5m

Drawing Scale1:100 @ A3

BASE

Building • Architecture • Structural Engineering

CLIENT
Mr & Mrs Herbert
25 Rosemoor Grove
North Miller's Dale

ISSUE
18.04.12
RE-ISSUE
. .

PROJECT NO.
108
PROJECT
25 Rosemoor Grove.

DRAWN BY
AWB
DESCRIPTION
Existing Elevations

a

03

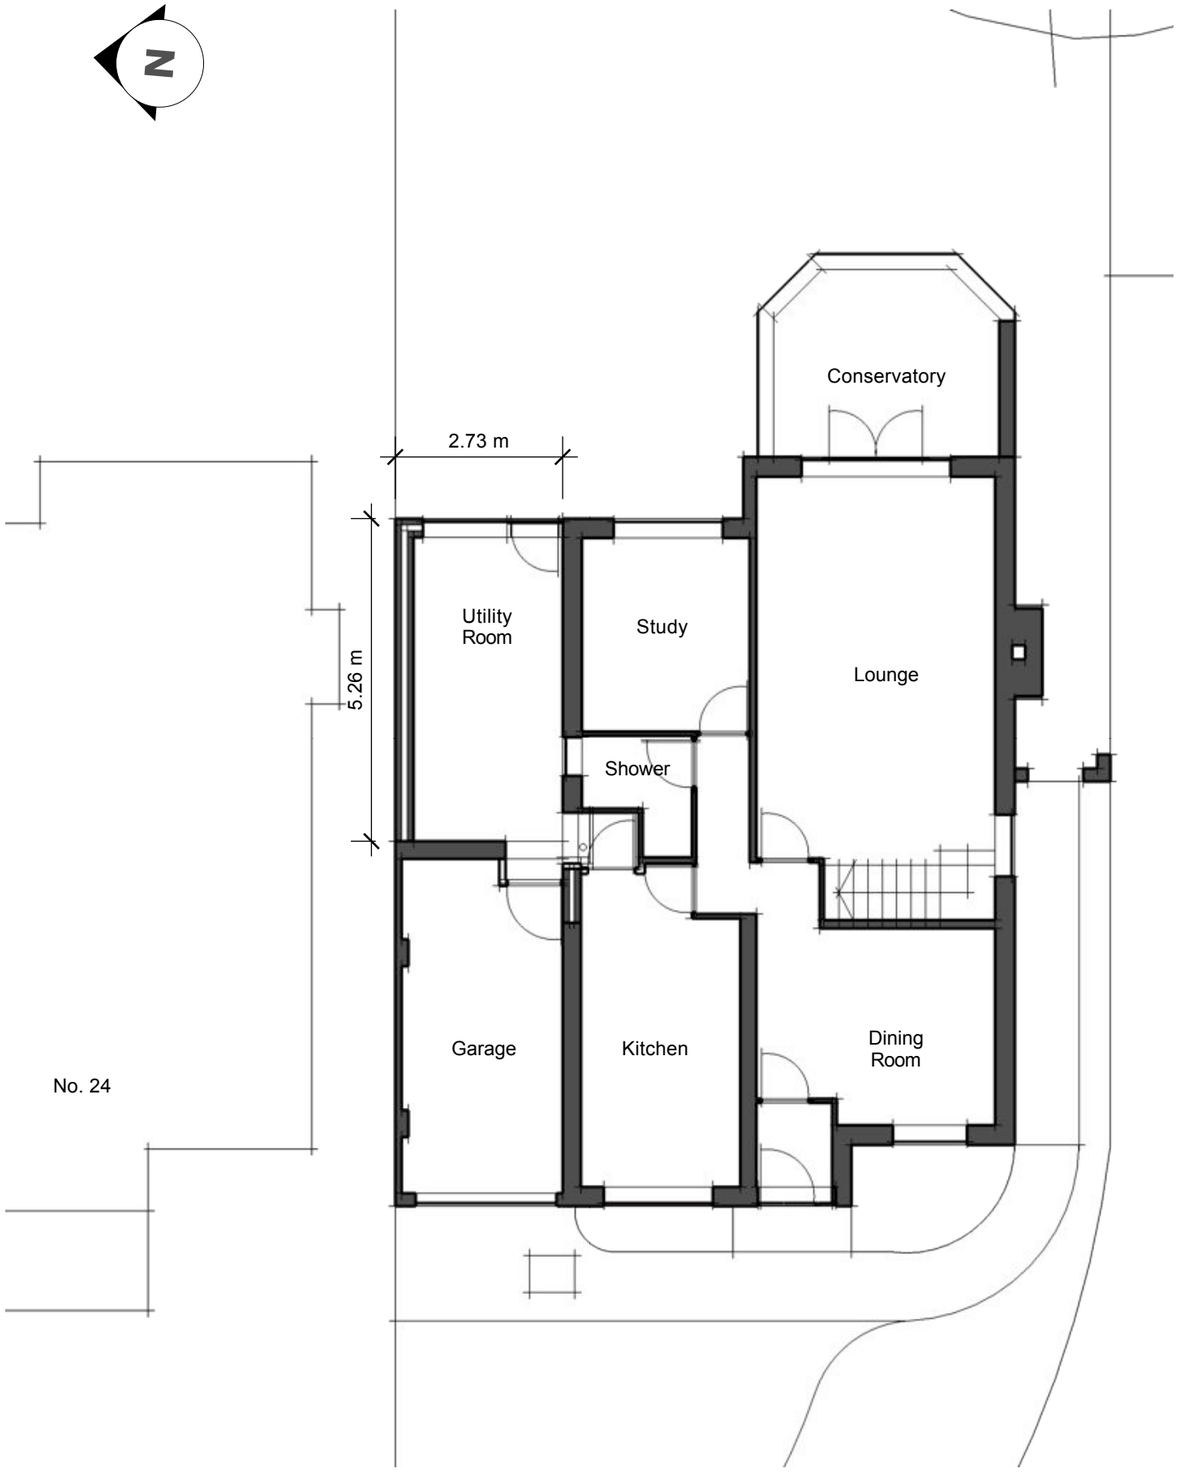

Ground Floor Plan
1:100



First Floor Plan
1:100

0 5m

Drawing Scale1:100 @ A3

BASE
Building • Architecture • Structural Engineering

CLIENT
Mr & Mrs Herbert
25 Rosemoor Grove
North Miller's Dale

ISSUE
18.04.12
RE-ISSUE
. .

PROJECT NO.
108
PROJECT
25 Rosemoor Grove.

DRAWN BY
AWB
DESCRIPTION
Proposed Floor Plans

a

04



West Elevation

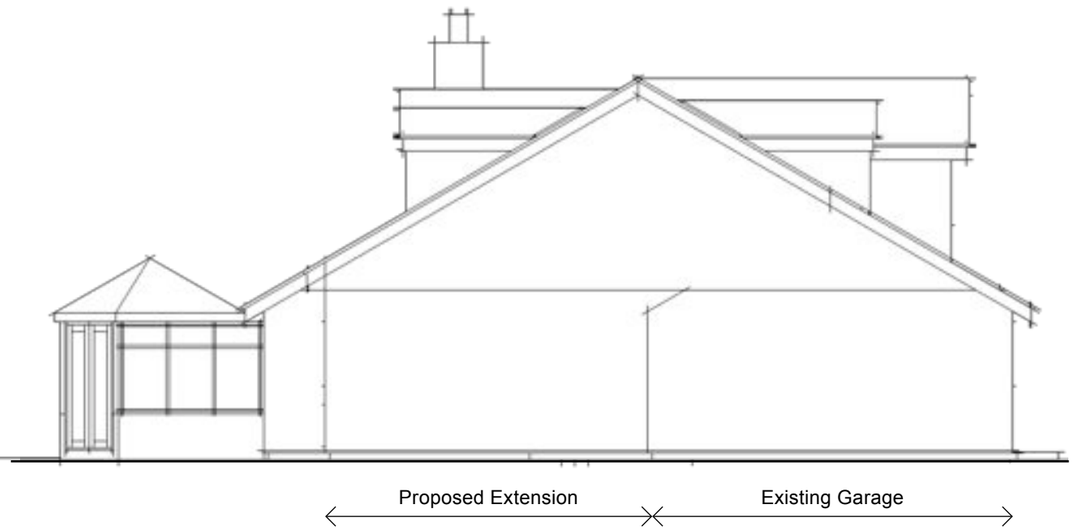

North Elevation

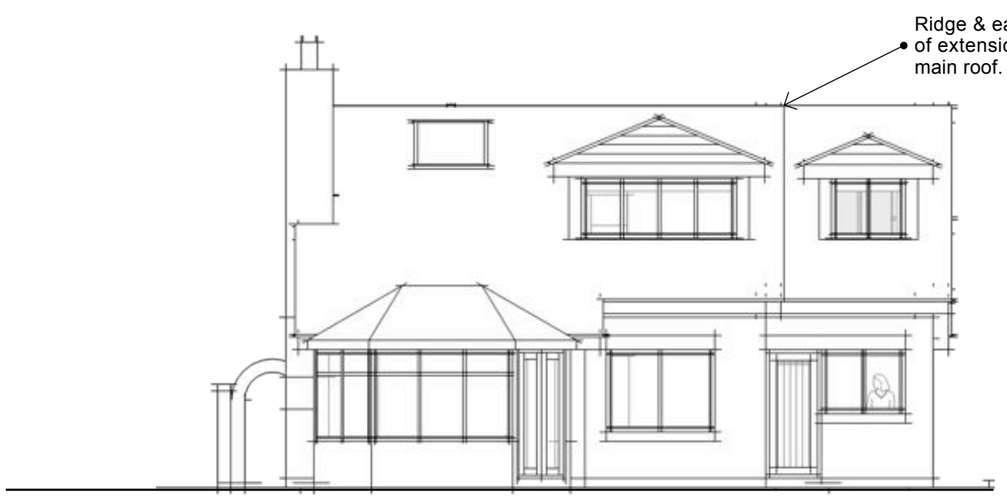

East Elevation

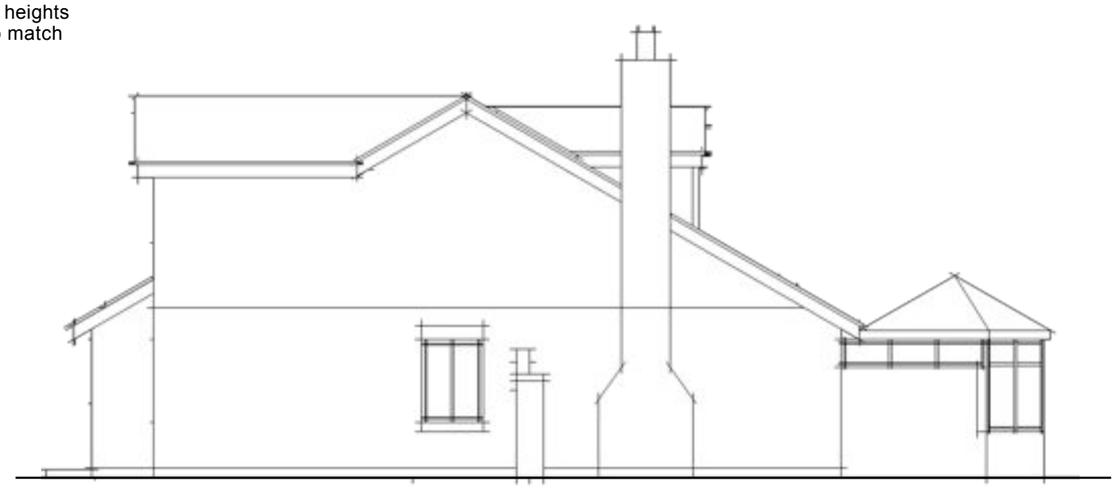

South Elevation

0 5m

Drawing Scale1:100 @ A3

BASE

Building • Architecture • Structural Engineering

CLIENT
Mr & Mrs Herbert
25 Rosemoor Grove
North Miller's Dale

ISSUE
18.04.12
RE-ISSUE
. .

PROJECT NO.
108
PROJECT
25 Rosemoor Grove.

DRAWN BY
AWB
DESCRIPTION
Proposed Elevations

a

05

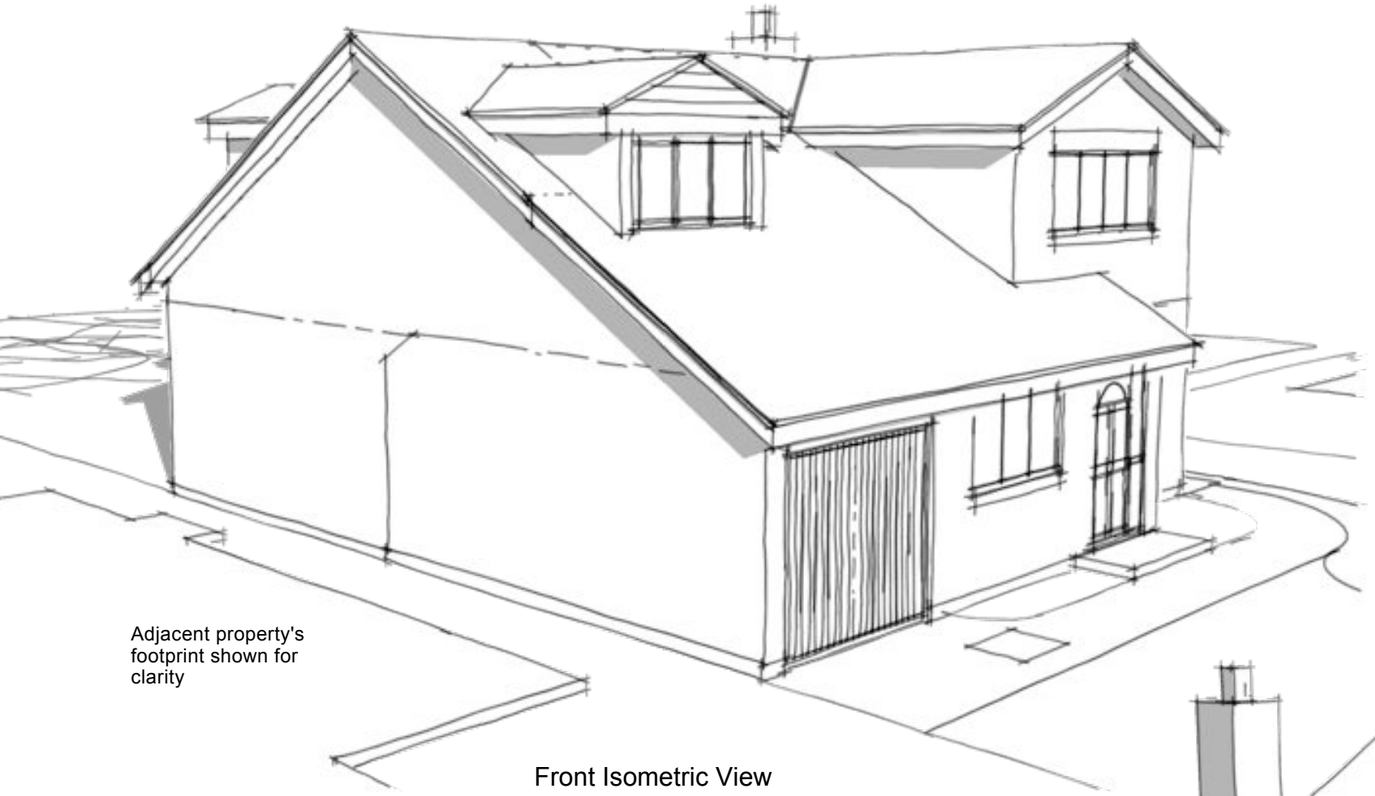

Adjacent property's footprint shown for clarity

Front Isometric View

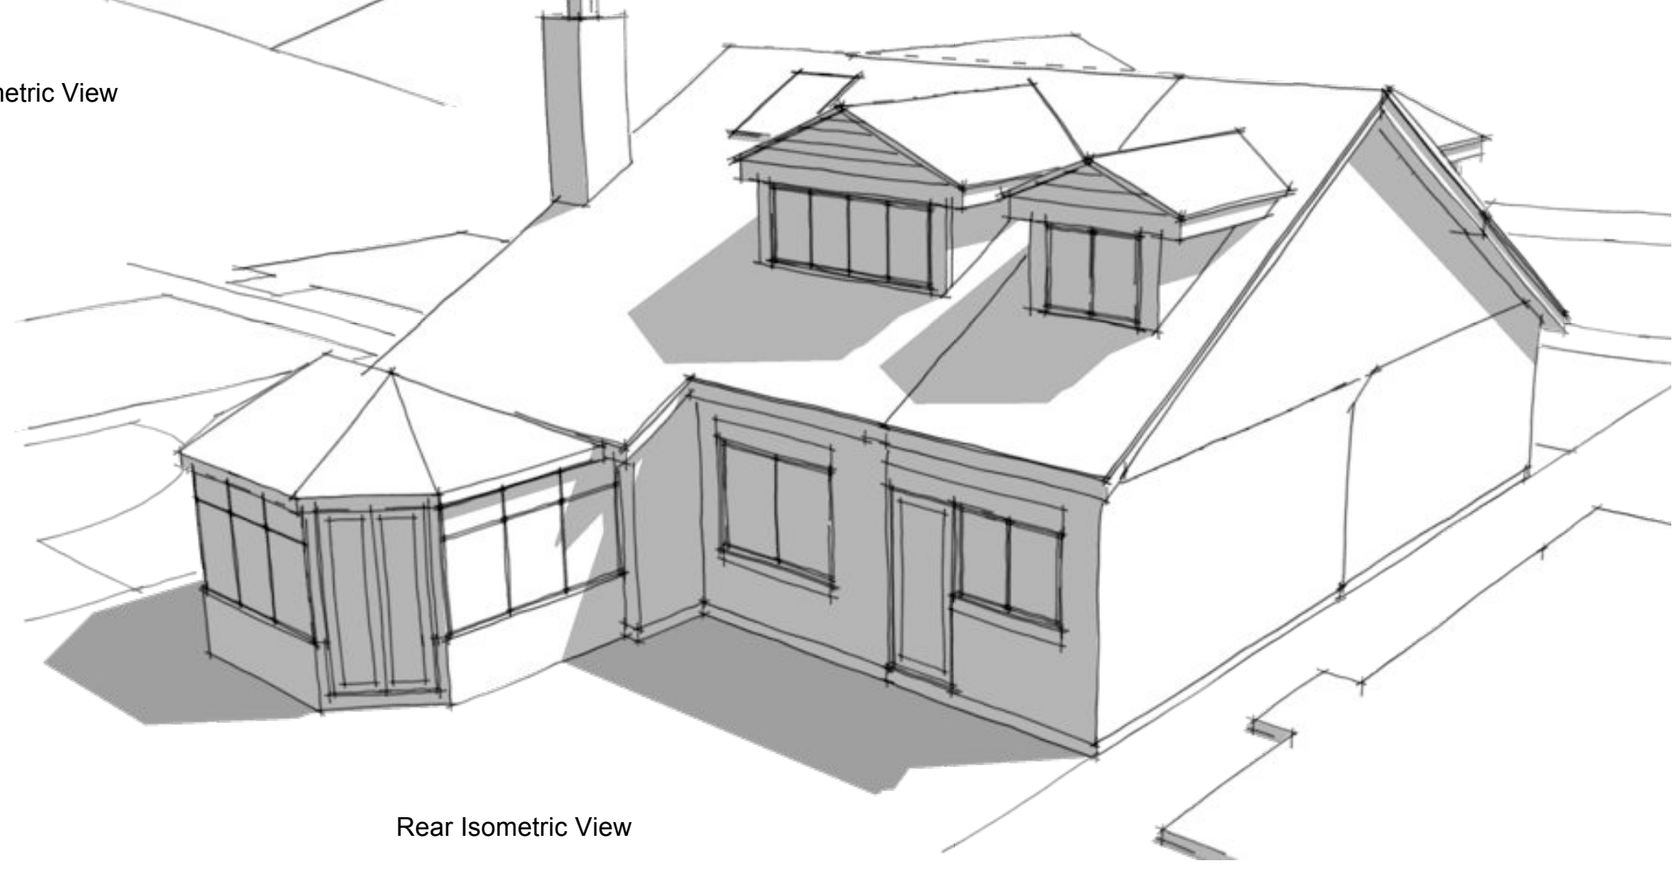

Rear Isometric View

BASE
Building • Architecture • Structural Engineering

CLIENT
Mr & Mrs Herbert
25 Rosemoor Grove
North Miller's Dale

ISSUE
18.04.12
RE-ISSUE
. .

PROJECT NO.
108
PROJECT
25 Rosemoor Grove.

DRAWN BY
AWB
DESCRIPTION
Perspective Views

a

06