
Existing Elevations scale 1:100


0m 1.0 2.0 3.0 4.0 5.0 6.0 7.0 8.0 9.0 10.0m

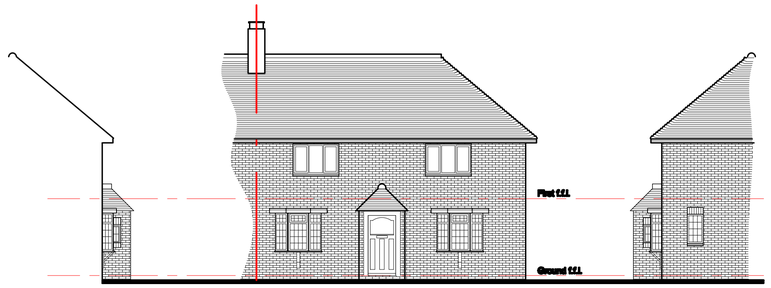


Side north Front west Side south

Proposed Elevations scale 1:100

0m 1.0 2.0 3.0 4.0 5.0 6.0 7.0 8.0 9.0 10.0m

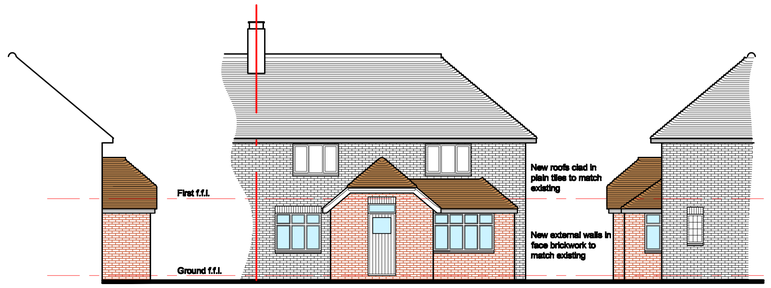


Side north Front west Side south

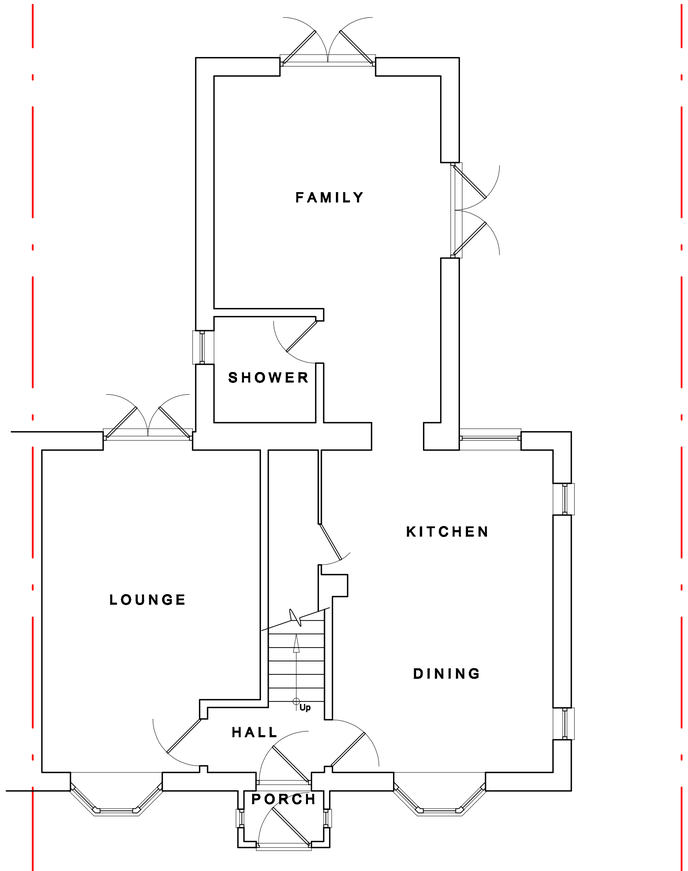

Existing Ground Floor Plan scale 1:50

0m 0.5 1.0 1.5 2.0 2.5 3.0

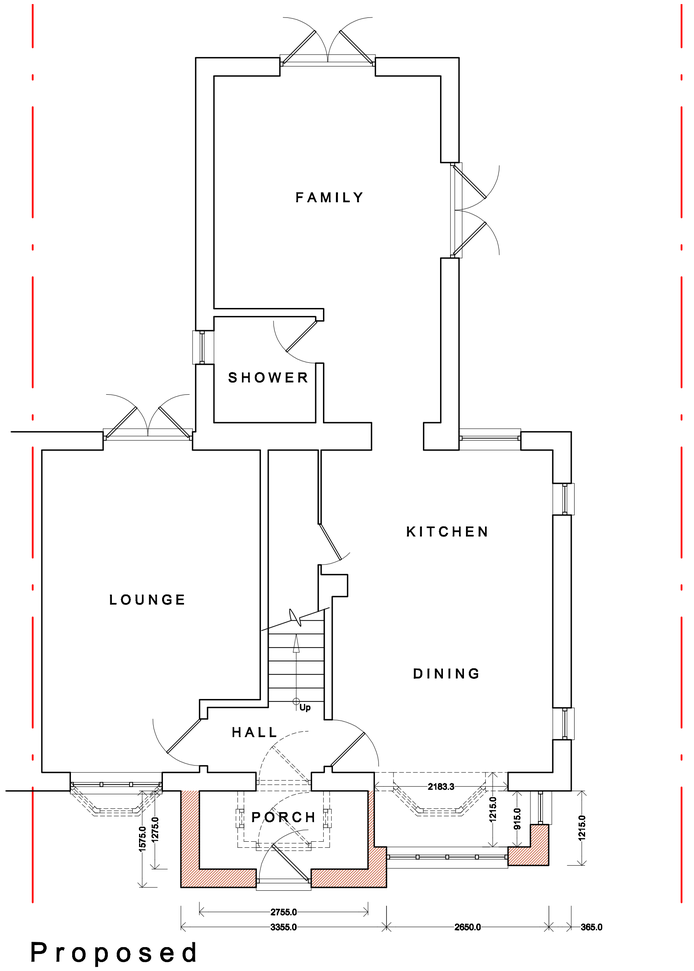

Proposed Ground Floor Plan scale 1:50

0m 0.5 1.0 1.5 2.0 2.5 3.0

General Notes:

This drawing is the copyright of N & J Design Limited and may not be copied in whole or in part without prior permission.
It is the clients/developers responsibility to ensure all relevant approvals are in place and conditions satisfied prior to commencement of works, including, but not limited to:
The Party Wall etc Act 1996
Local Authority Planning Consent
Highways (Road opening permit)
Local Water Authority
Building Regulations (Local Authority, NHBC etc)
Environment Agency

Rev:	Date:	Description:
B	06.05.14	Prepared for planning application
A	26.04.14	Amended following meeting with client

Status: PLANNING

Title:

Existing & Proposed: Ground Floor Plans & Elevations

Project:

10 Four Acre
Botley
Southampton
SO30 2EL

N & J Design Ltd
Malt House Studios
4 Brook Street
Bishops Waltham
Southampton
SO32 1AX
t: 01489 890531 www.nandjdesign.co.uk

Drawn: N. Keatley Date: 05/04/14
Checked: Date:
Scale: 1:50 1:100 Revision: B
Drawing no: 2014.03.02/01

A1 sheet