
4 GREEN'S CLOSE, SO50

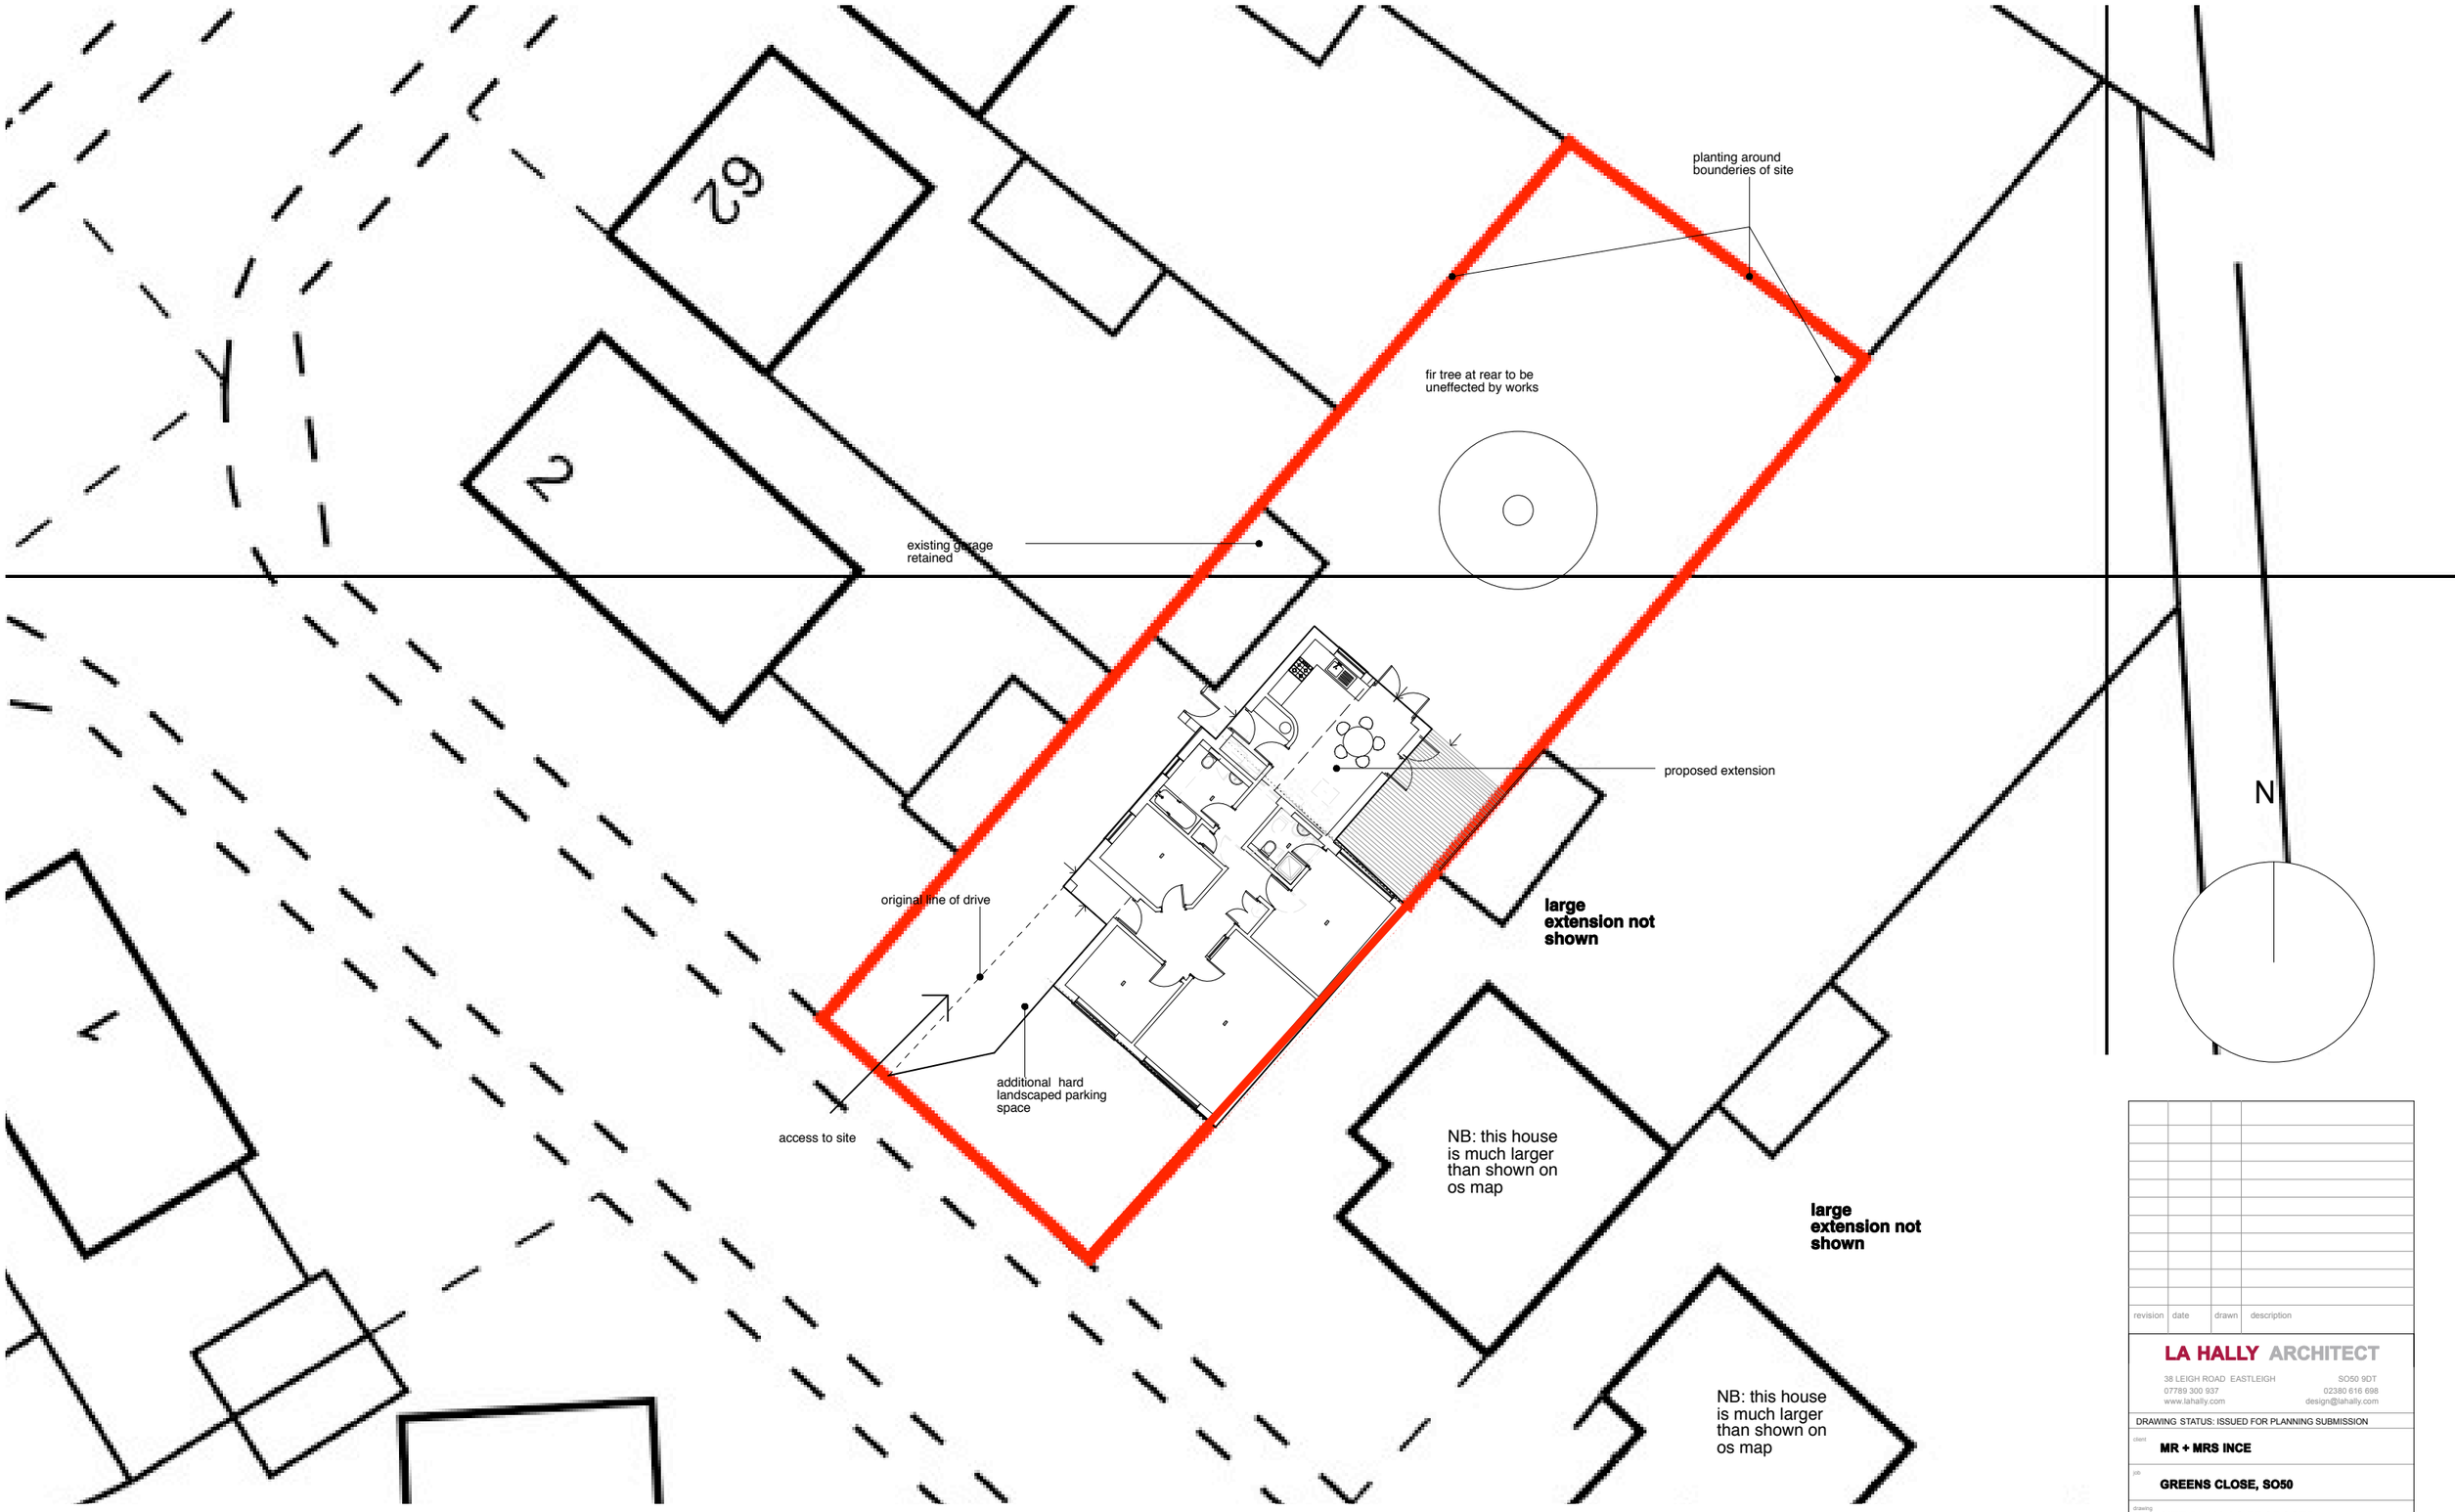

SITE PLAN AS PROPOSED 1:200 @ A3

revision	date	drawn	description

LA HALLY ARCHITECT

38 LEIGH ROAD EASTLEIGH SO50 9DT
07789 300 937 02380 616 698
www.lahally.com design@lahally.com

DRAWING STATUS: ISSUED FOR PLANNING SUBMISSION

client: **MR + MRS INCE**

job: **GREENS CLOSE, SO50**

drawing: **SITE PLAN AS PROPOSED**

date	drawn	scale	drawing no.	rev.
NOV 2010	LH/EW/PT	1:50 @ A3	**229.PL.SITE**	