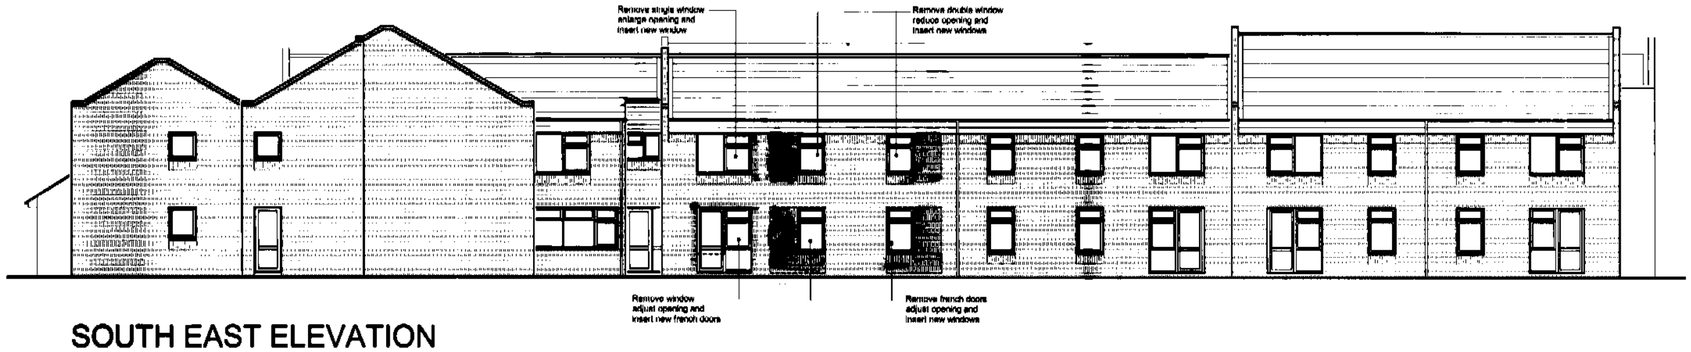

SOUTH EAST ELEVATION

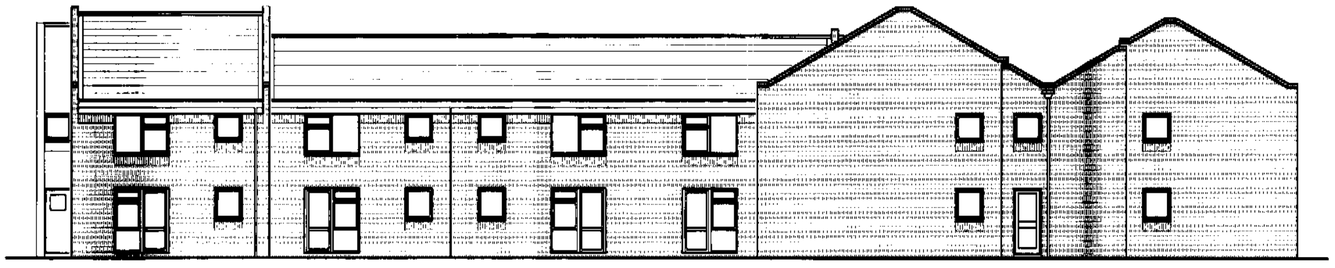

NORTH EAST ELEVATION

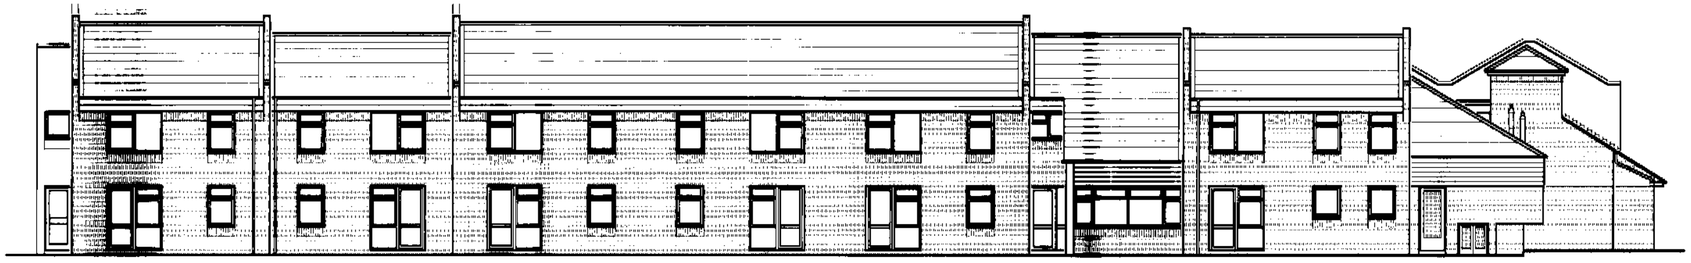

NORTH WEST ELEVATION

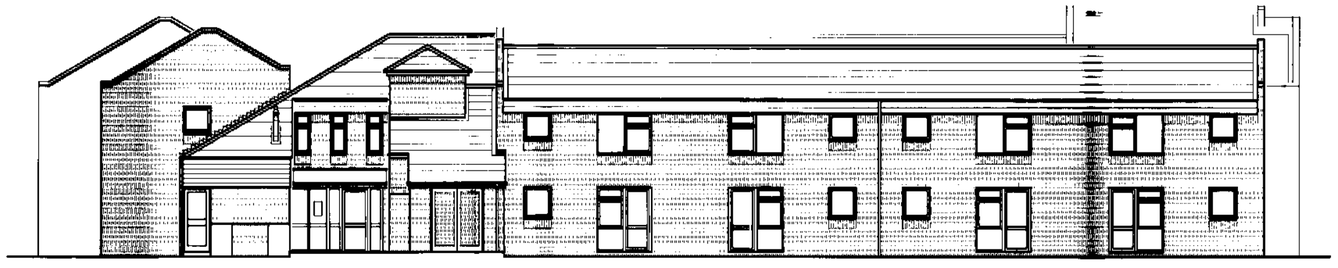

SOUTH WEST ELEVATION

EASTLEIGH BOROUGH COUNCIL
DEVELOPMENT CONTROL SERVICE
PLAN No. F/11/68476
Date Rec'd 25 JAN 2011
Decision

Raglan Court - Eastleigh - Proposed Elevations

This drawing and depicted design are the copyright of Frias-Robles Associates Ltd., and may not be reproduced without their written consent. All dimensions in millimetres. Use written dimensions and do not scale.

Notes :

Rev.	Details	Date	Rev. by

Client
Raglan Housing Association

Project Title
Proposed Internal Alteration & Refurbishment to:
RAGLAN COURT
Mountbatten Road, Eastleigh,
Hampshire. SO50 4RR

Drawing Title
PROPOSED ELEVATIONS

Frias-Robles Associates Ltd.
Chartered Surveyors and Architectural Technologists.
183 - 185A, Lower Blandford Road, Broadstone, Poole.
BH18 8DH Tel: 01202 657335 Fax: 01202 692250
e-mail: studio@fradesign.co.uk www.FRAdesign.co.uk

RICS Chartered Institute of

Scale	Drawn	Project No.	Drg. No.	Rev.
1 : 100 @ A1 1 : 200 @ A3	JH	876	36	-
Date : January 2011	Checked : RFR			