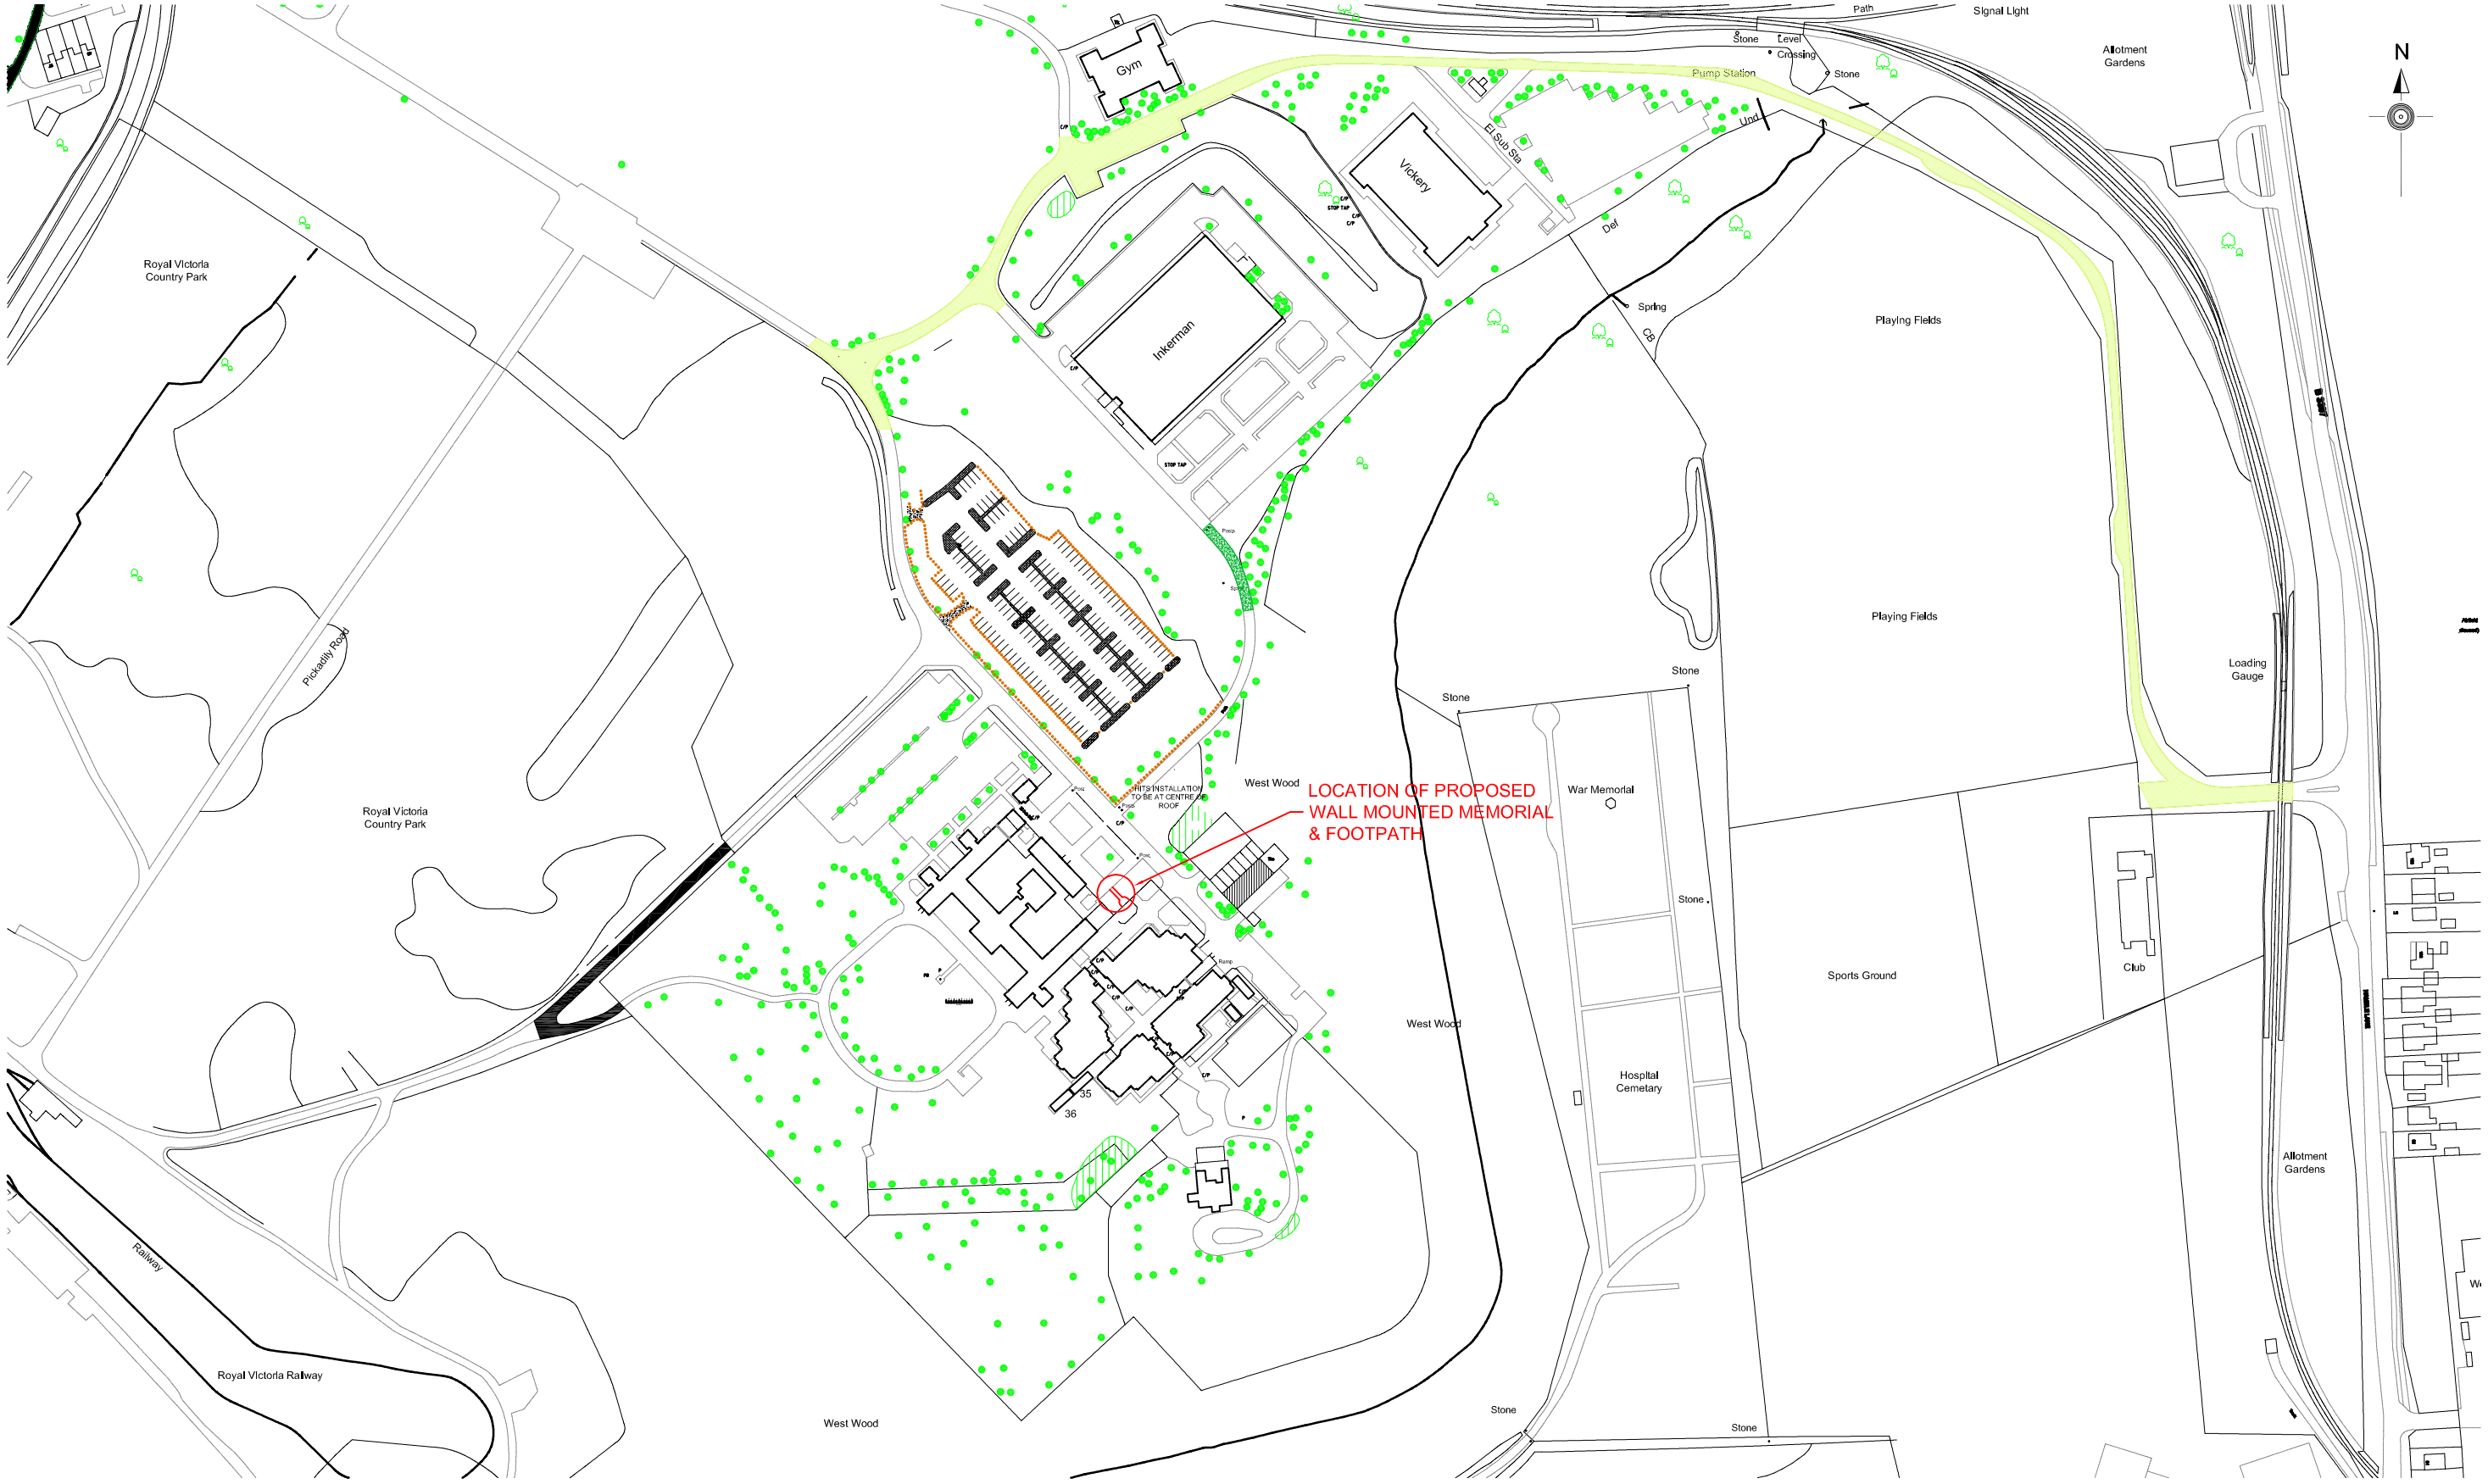

Planning

Hampshire
County Council

HCC Property Services,
Three Minsters House,
76 High Street, Winchester SO23 8UL.
tel: (01962) 847801

Notes

1 This drawing is © copyright Hampshire County Council 2012. No unauthorised reproduction permitted. All rights reserved.

2 No dimensions are to be scaled from this drawing

3 This map is reproduced from Ordnance Survey material with the permission of Ordnance Survey on behalf of the controller of Her Majesty's Stationery Office © Crown Copyright. Unauthorised reproduction Infringes Crown Copyright and may lead to prosecution or civil proceedings. (100019180), (2012)

rev	description	date	by

PROJECT
Proposed Memorial For Hampshire Constabulary Victoria House, Netley Support HQ

SHEET CONTENTS
Existing Site Plan With Location of Works

Property Services

SCALE	DATE	DRAWN.	CHKD.	DRAWING No.	REVISION
@ A1 1:2500 @ A3	10/06/15	PGM		**E03038-201**	

FILE REF. *E03038*