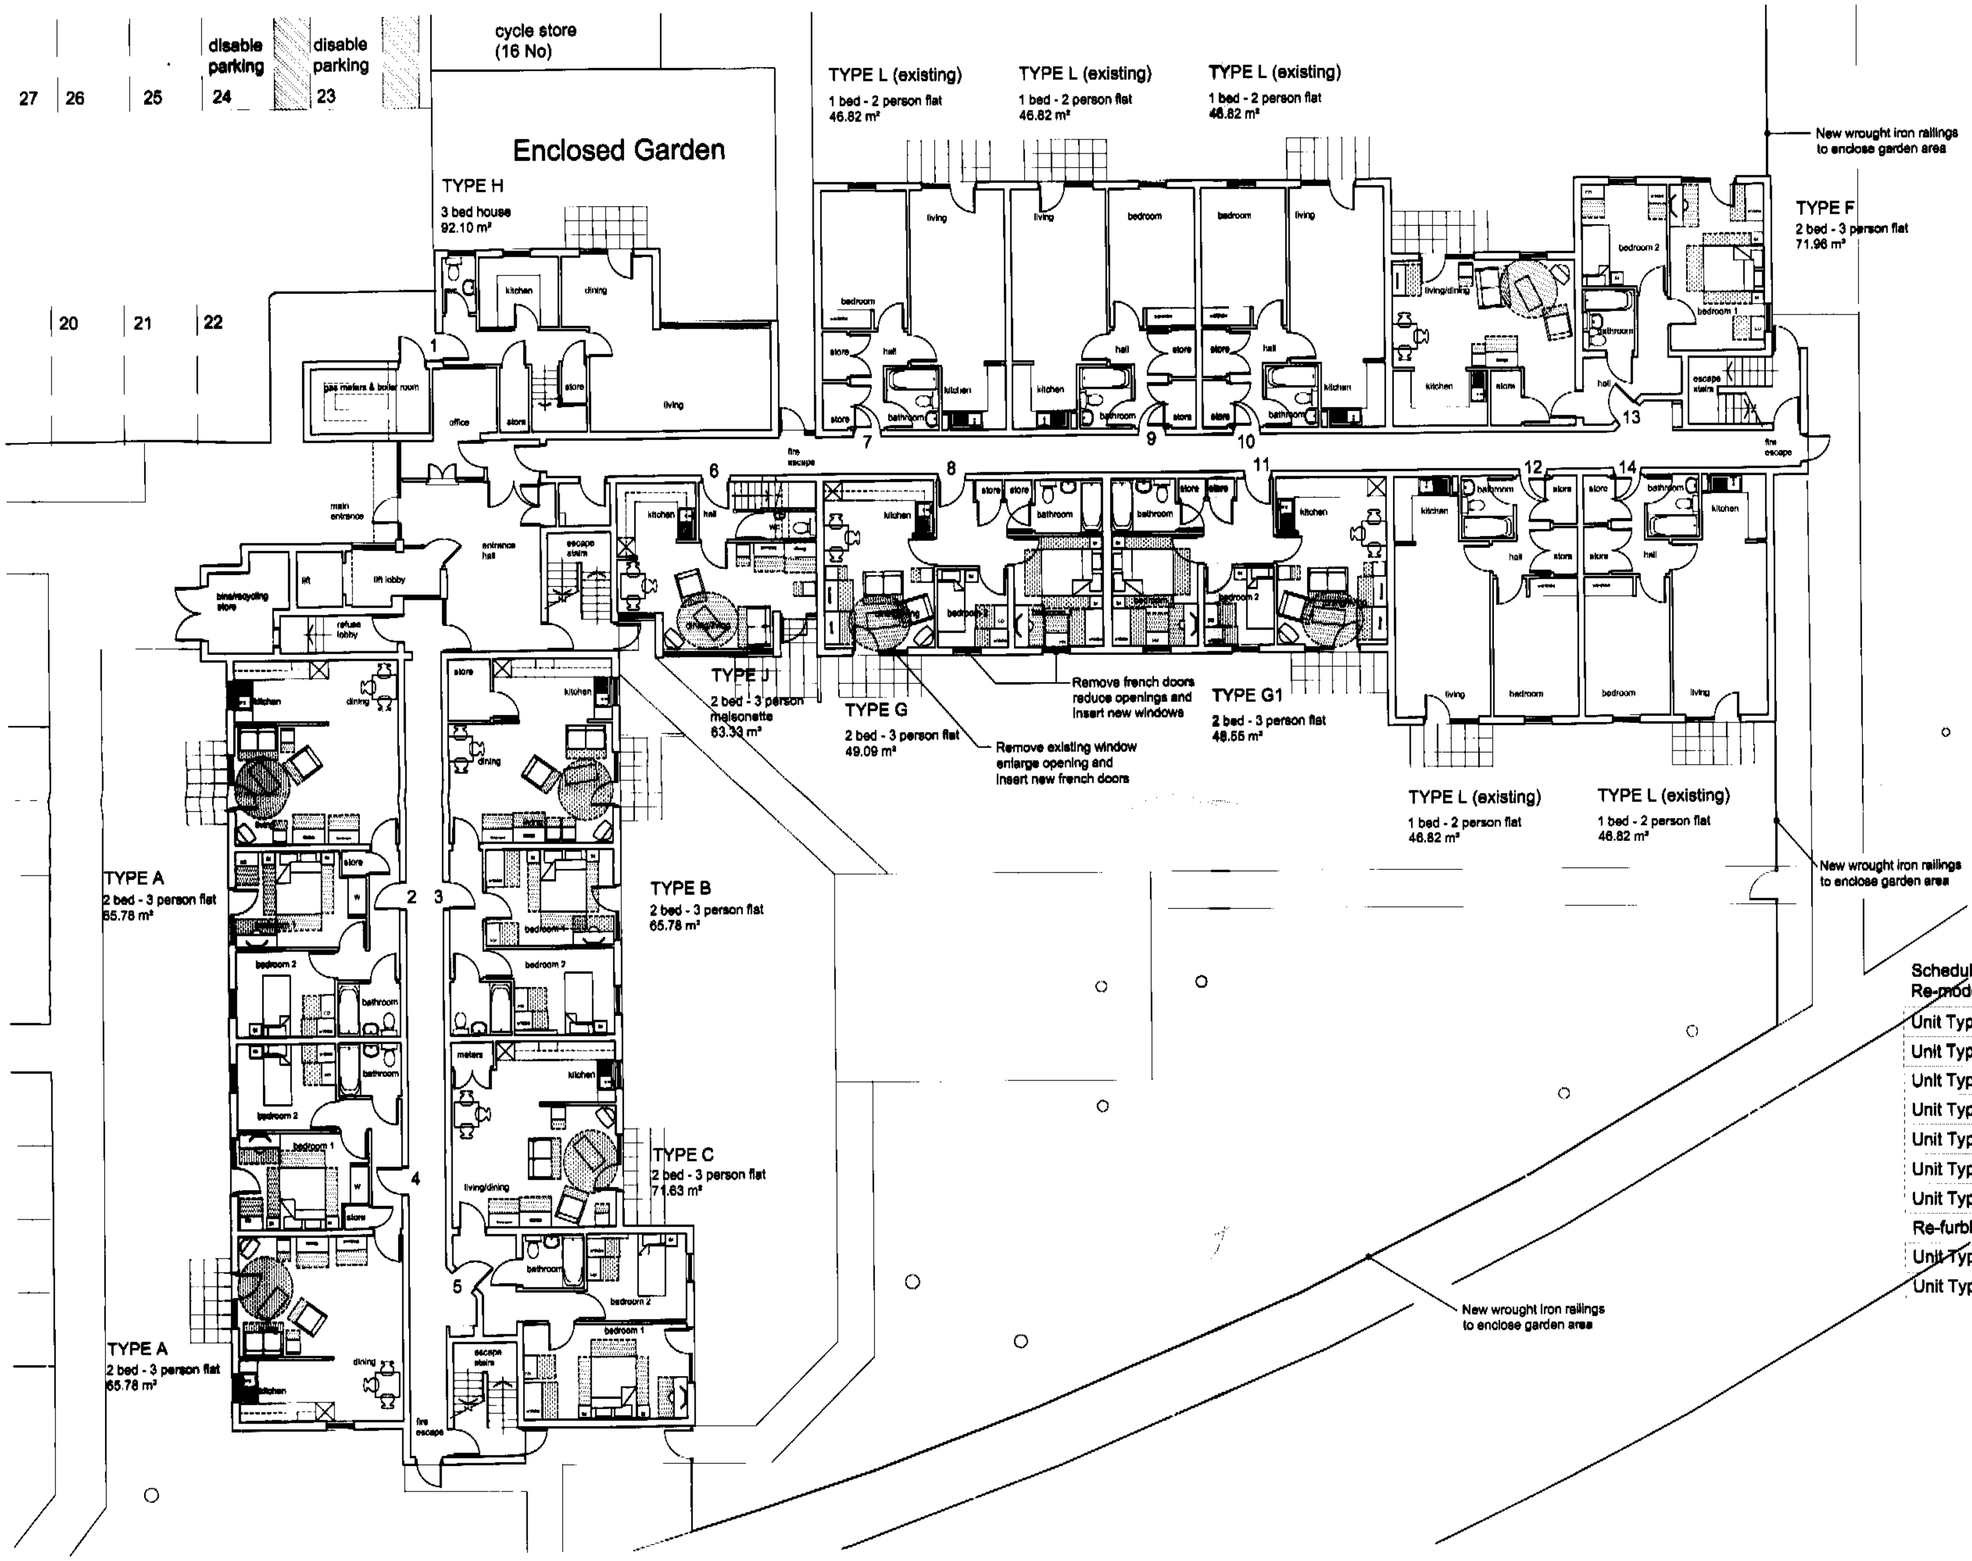

EASTLEIGH BOROUGH COUNCIL
DEVELOPMENT CONTROL SERVICE
PLAN No. F/11/68276
Date Recd 25 JAN 2011
Decision

Schedule of accommodation
Re-modeled dwellings shown thus

Unit Type A	2 bed - 3 person flat	65.78 m²	4 No
Unit Type B	2 bed - 3 person flat	65.78 m²	2 No
Unit Type C	2 bed - 3 person flat	71.63 m²	2 No
Unit Type F	2 bed - 3 person flat	71.96 m²	2 No
Unit Type G	2 bed - 3 person flat	49.09 m²	2 No
Unit Type G1	2 bed - 3 person flat	48.55 m²	2 No
Unit Type J	2 bed - 3 person maisonette	63.33 m²	1 No
Re-furbished dwellings			
Unit Type H	3 bedroom house	91.89 m²	1 No
Unit Type L	Existing 1 bed - 2 person flat	46.82 m²	10 No
		Total dwellings	26 No

Rev. | Details | Date | Rev. by

Client: Raglan Housing Association

Project Title: Proposed Internal Alteration & Refurbishment to: RAGLAN COURT Mountbatten Road, Eastleigh, Hampshire. SO50 4RR

Drawing Title: PROPOSED GROUND FLOOR PLAN

Frias-Robles Associates Ltd.
Chartered Surveyors and Architectural Technologists.
183 - 185A, Lower Blandford Road, Broadstone, Poole. BH18 8DH Tel: 01202 657335 Fax: 01202 692250
e-mail: studio@fradesign.co.uk www.FRAdesign.co.uk

Raglan Court - Eastleigh - Proposed Ground Floor Plan

This drawing and depicted design are the copyright of Frias-Robles Associates Ltd., and may not be reproduced without their written consent. All dimensions in millimetres. Use written dimensions and do not scale.

Notes :

RICS
Chartered Institute of Architectural Technologists

Scale : 1 :100 @ A1
1 :200 @ A3
Date : January 2011
Drawn : RFR
Checked : DFR
Project No. 876
Drg. No. 33
Rev. -