Note.
All dimensions must be checked on site and not scaled from this drawing.

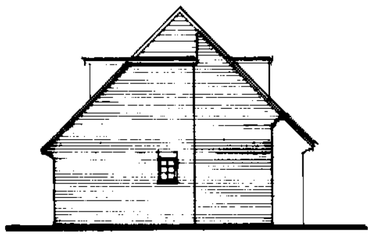

SIDE ELEVATION



FRONT ELEVATION



REAR ELEVATION

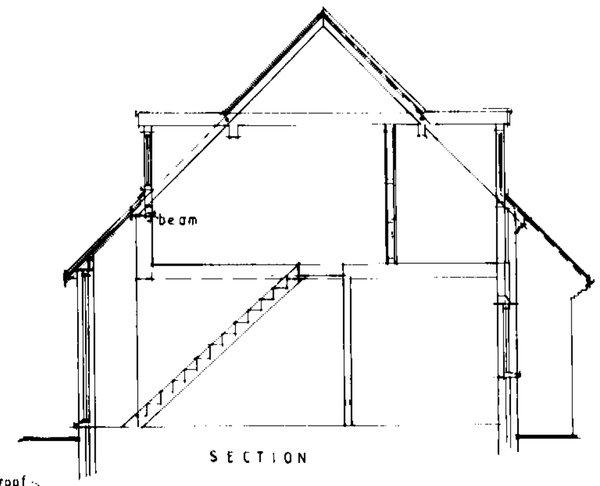

SECTION

GROUND FLOOR PLAN

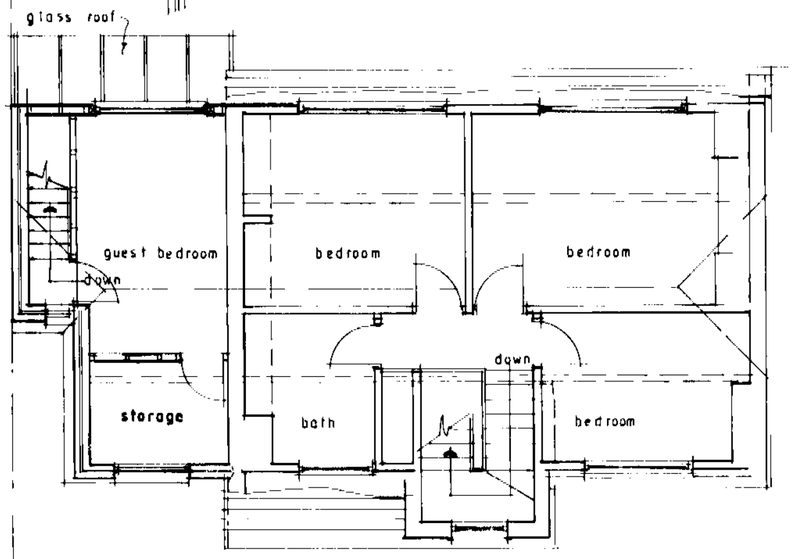

FIRST FLOOR PLAN

A	Sept 2011	minor amendments
	Date	Revision

© copyright

EASTLEIGH BOROUGH COUNCIL
DEVELOPMENT CONTROL SERVICE
APP No. F/11/68422
Date 31 DEC 2010
Decision:

Client
H FARRAR

Job Title
PROPOSED SIDE EXTENSION
12 MERRILEAS CLOSE
CHANDLERS FORD
SOUTHAMPTON SO53 2FP

Drawing Title
PROPOSALS

Scale 1:100 / 1:50

Date AUG 2010

Drawn by C.W.

Drg. No. 2

Rev. A

MERCURY GRAPHICS CHRIS WILKINSON

ARCHITECTURAL 594 x 841mm A1