Existing Elevations Scale 1:100



North View

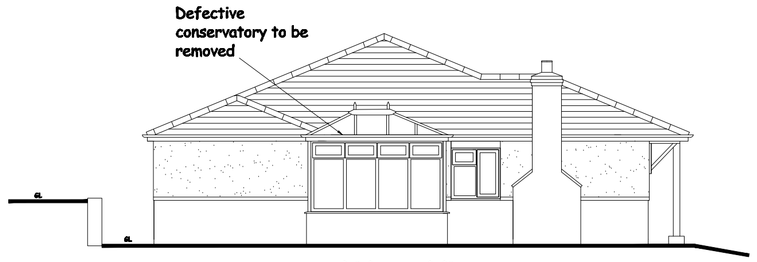

West View

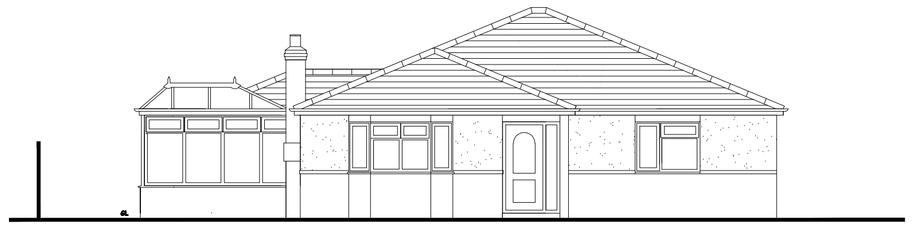

South View

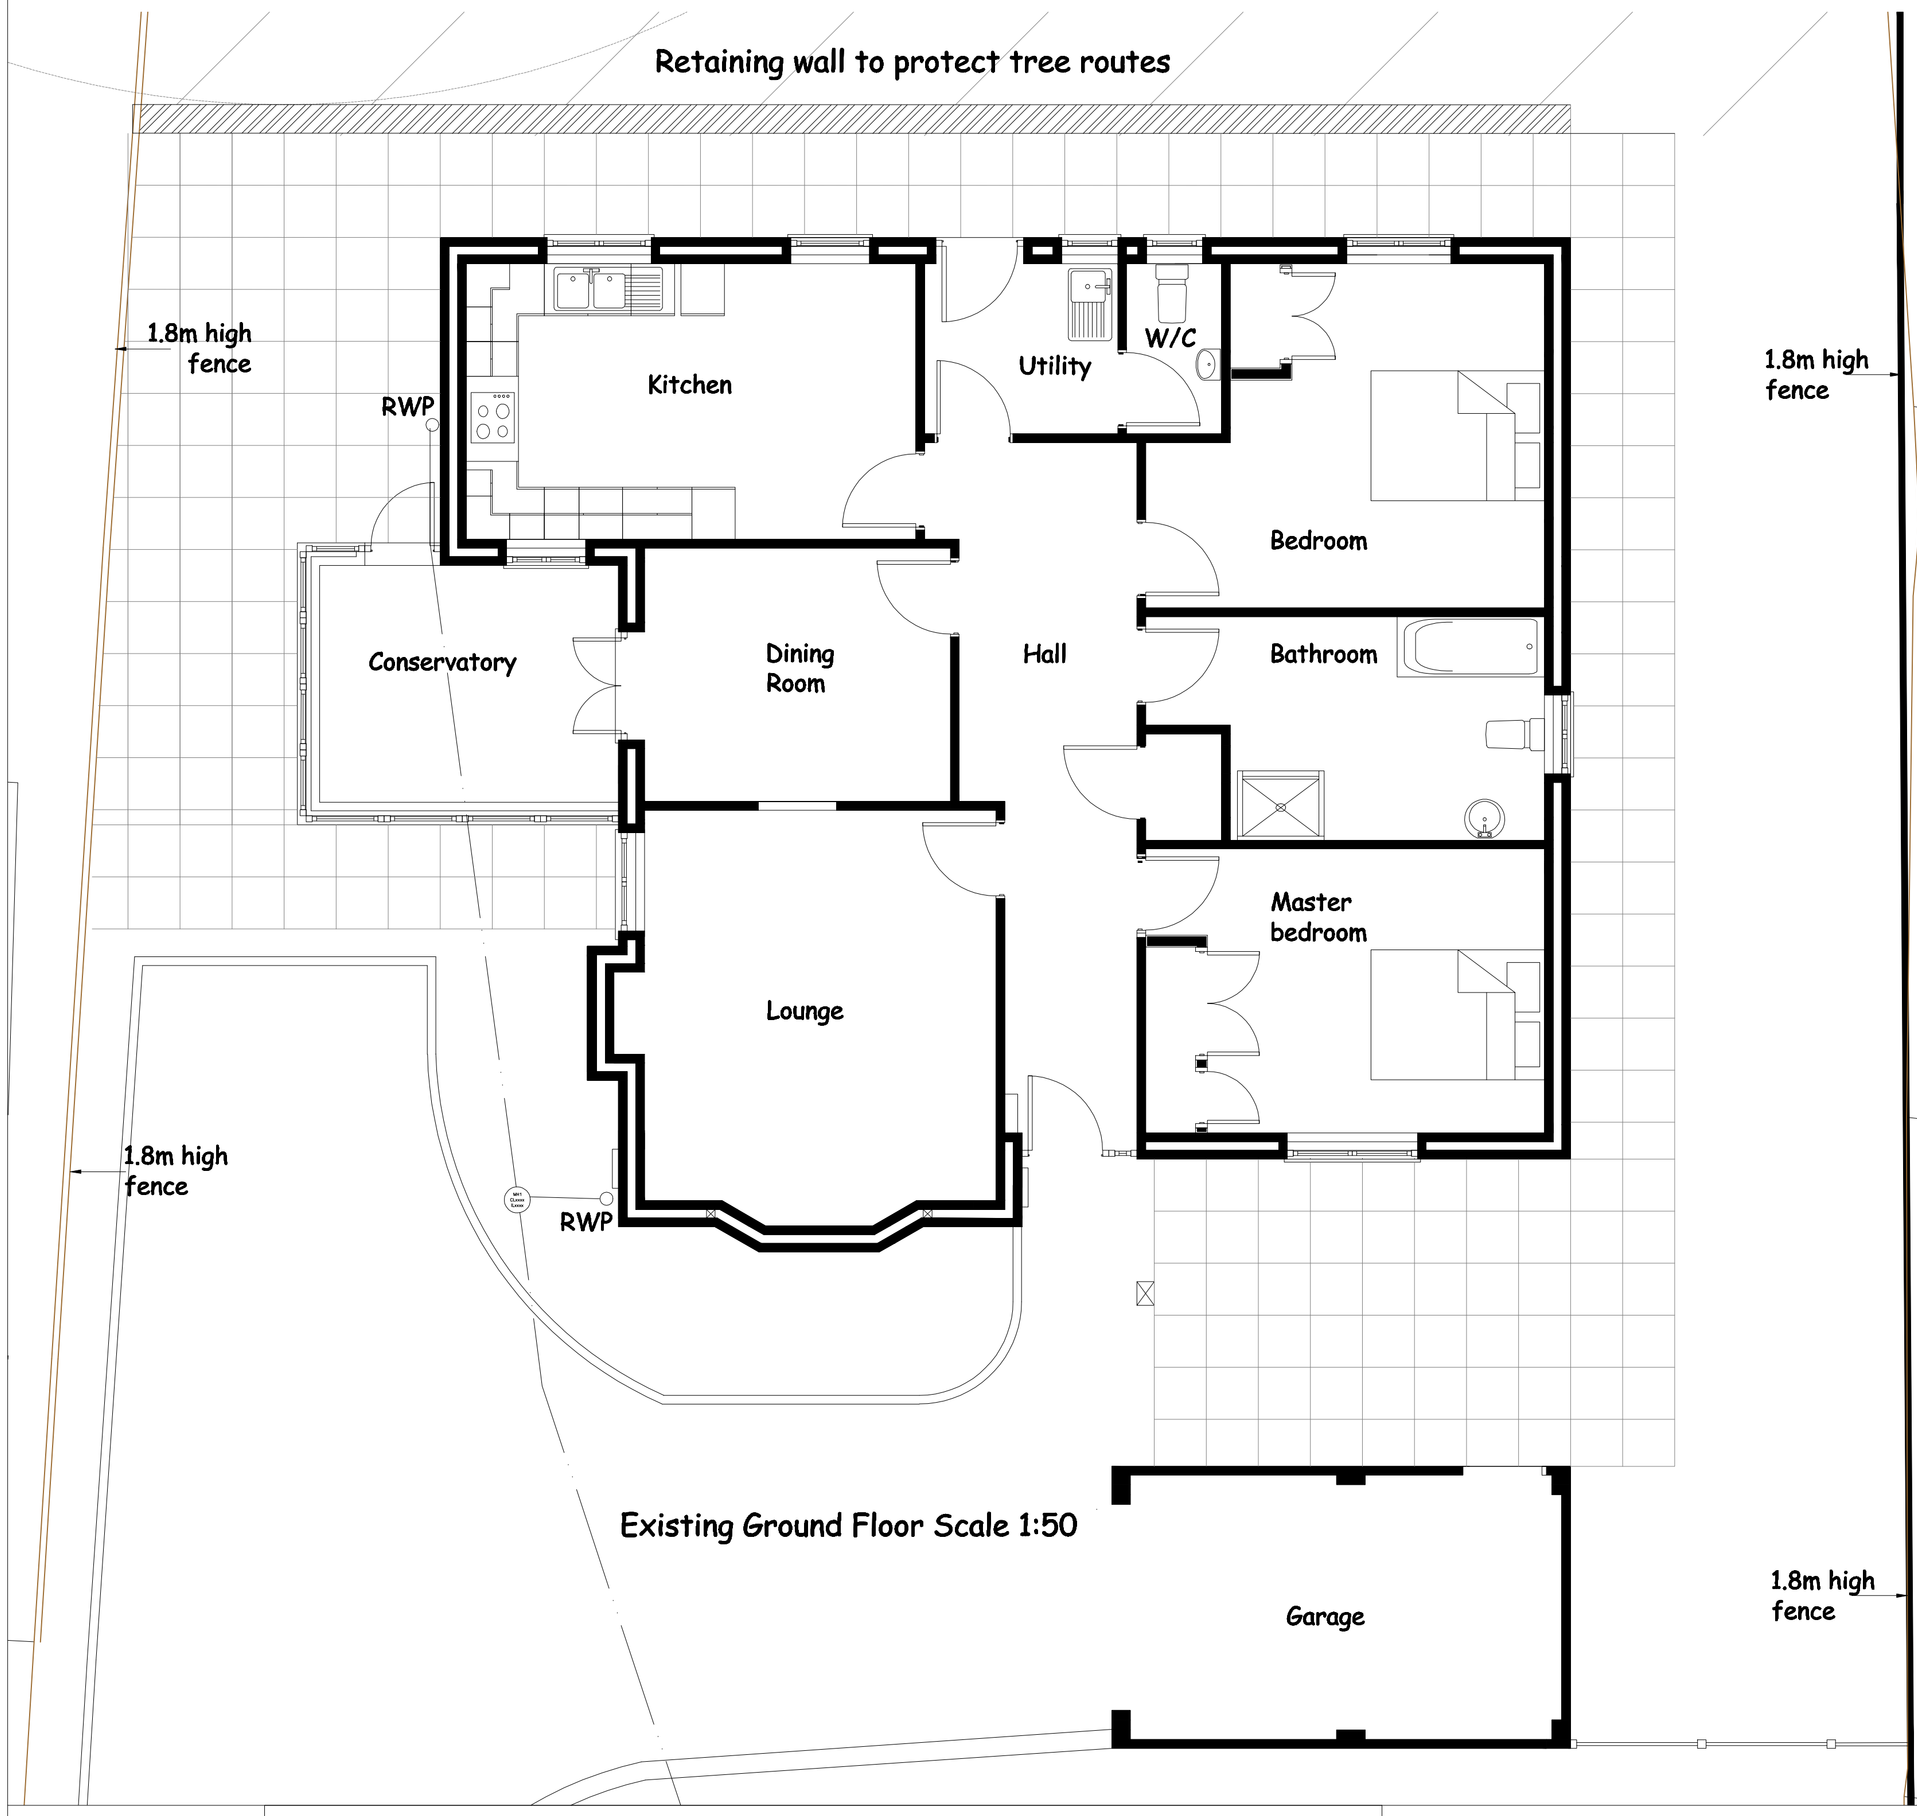

Existing Ground Floor Scale 1:50

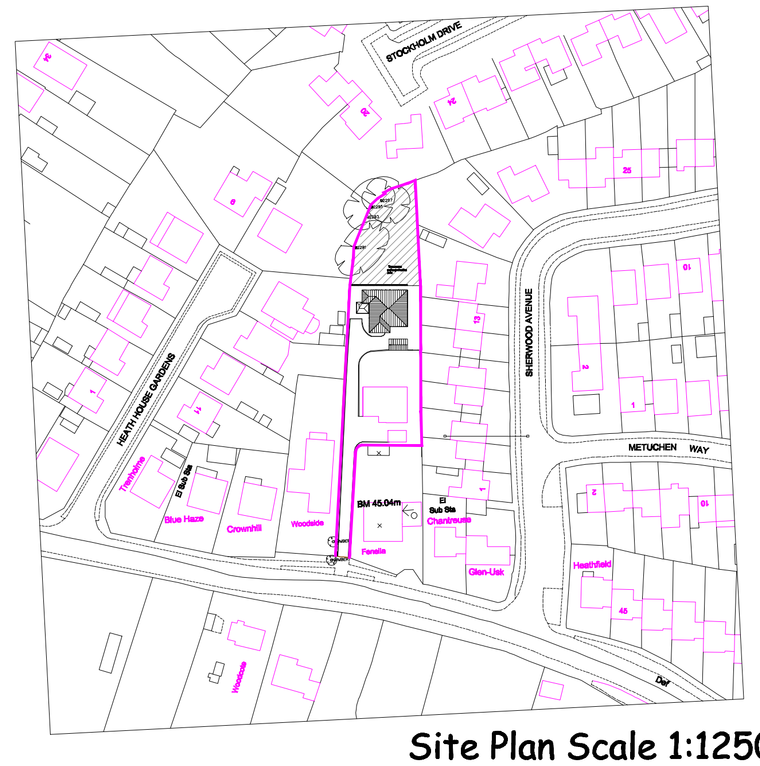

Site Plan Scale 1:1250

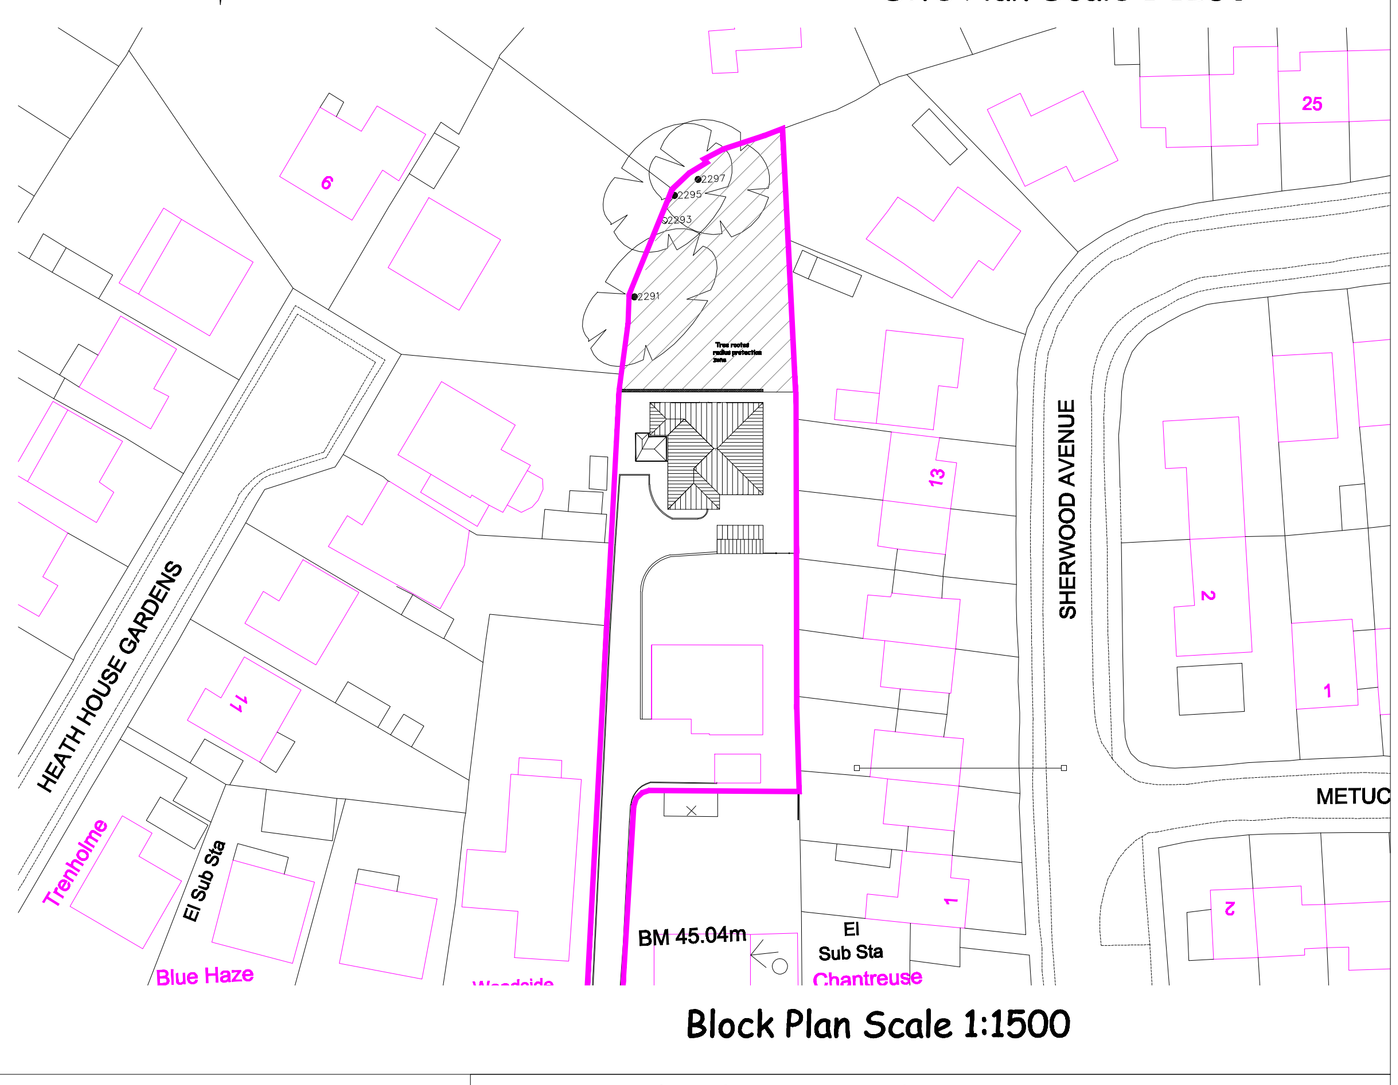

Block Plan Scale 1:1500

Project Details

Remove Defective Glass conservatory roof structure and windows .Build new wall on to existing floor plan with a new tiled roof to match existing.

Pre Planning Stage

Client -Mr & Mrs Taylor

Site details Colerne, Gwelo Drive, Heath House Lane, Hedge End Southampton SO30 0AE

Date- April 2012

Print size A1 Landscape Existing.

Scales- 1:50, 1:100, 1,200, 1;1250
Elevations, Floor plans, OS Maps
Drawing No DWG 01.

JPF Architectural Design & Surveying

84 locks Road, Locks Heath, Southampton,Hampshire, SO31 6NR
Tel - 01489 589917 - 07788727462
Email jpfbuilders@hotmail.co.uk