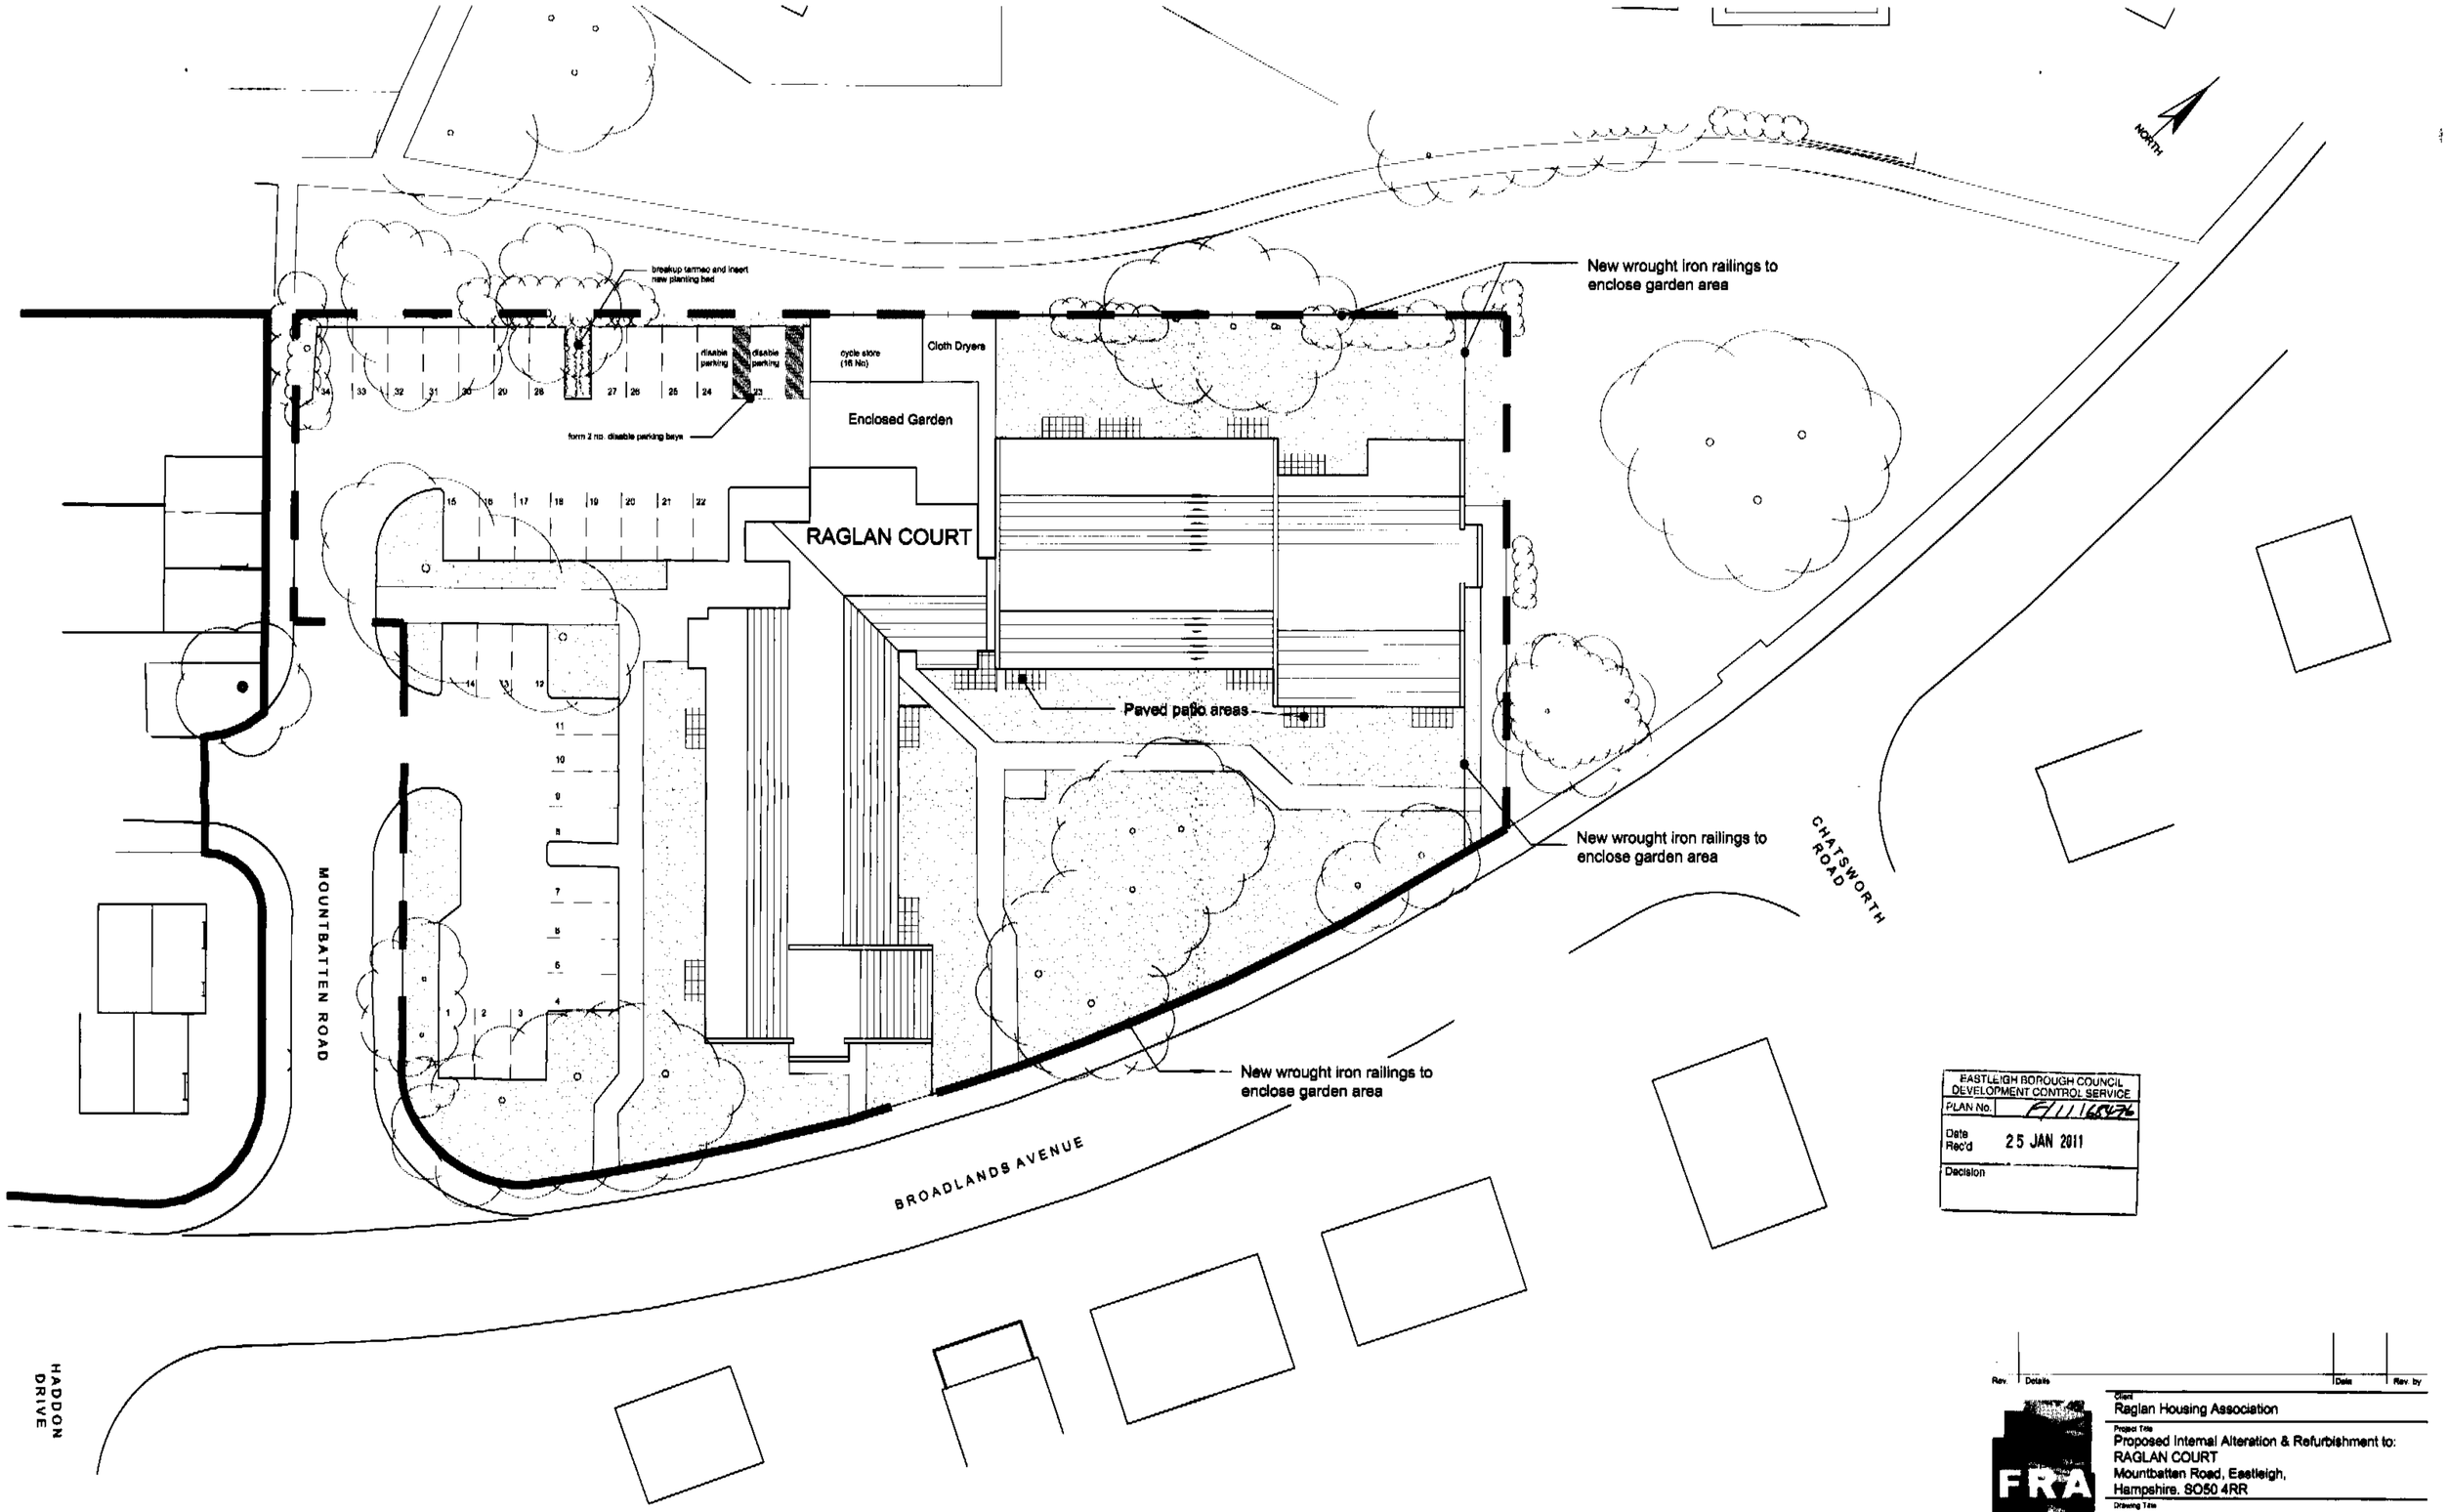

EASTLEIGH BOROUGH COUNCIL
DEVELOPMENT CONTROL SERVICE
PLAN No. F/11/65476
Date Rec'd 25 JAN 2011
Decision

Raglan Court - Eastleigh - Proposed Block Plan

This drawing and depicted design are the copyright of Frias-Robles Associates Ltd., and may not be reproduced without their written consent. All dimensions in millimetres. Use written dimensions and do not scale.

Notes :

Rev.	Details	Date	Rev. by

Client: Raglan Housing Association

Project Title: Proposed Internal Alteration & Refurbishment to: RAGLAN COURT Mountbatten Road, Eastleigh, Hampshire. SO50 4RR

Drawing Title: PROPOSED BLOCK PLAN

Frias-Robles Associates Ltd.
Chartered Surveyors and Architectural Technologists.
183 - 185A, Lower Blandford Road, Broadstone, Poole. BH18 8DH Tel: 01202 657335 Fax: 01202 692250
e-mail: studio@frasdesign.co.uk www.FRAdesign.co.uk

RICS Chartered Institute of Architectural Technologists

Scale :	Drawn :	Project No.	Drg. No.	Rev.
1:200 @ A1 1:400 @ A3	RFR	876	32	-
Date : January 2010	Checked : DFR			