

FRONT ELEVATION

SIDE (WEST) ELEVATION

REAR ELEVATION

SIDE (EAST) ELEVATION

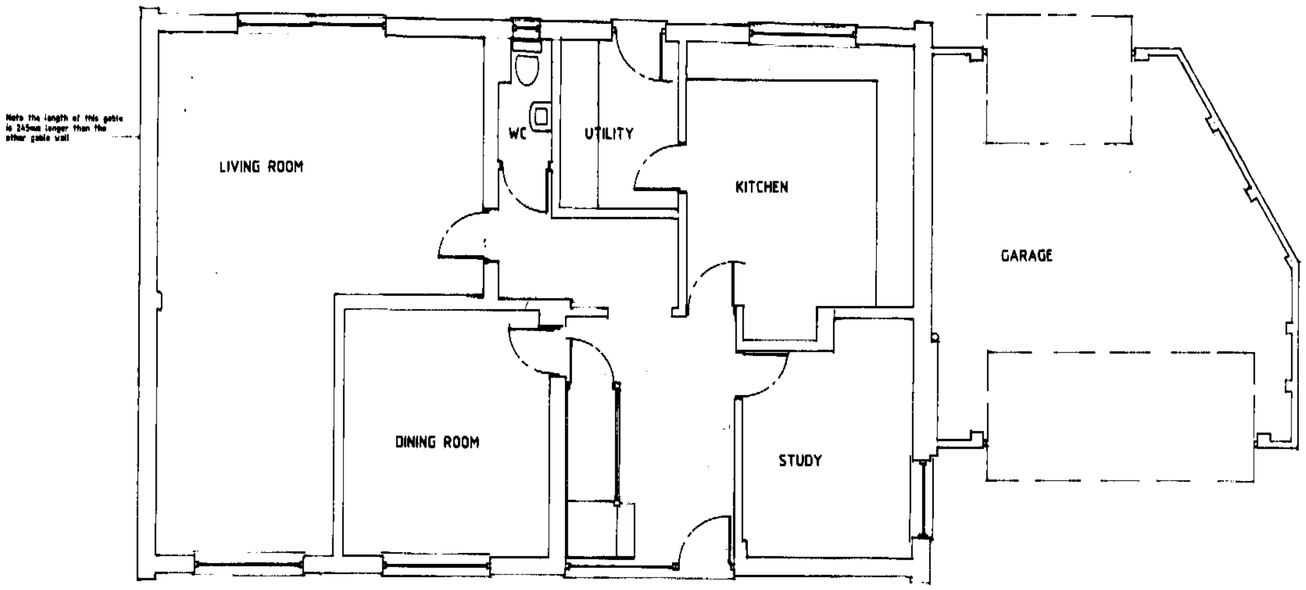

EXISTING GROUND FLOOR

REMODELLING OF EXTERIOR, CONSTRUCTION OF REAR BALCONY & INTERNAL ALTERATIONS

LANDFALL
HIGH STREET
HAMBLE
SOUTHAMPTON
SO31 4JF
MR PHILLIPS & MRS MACKAY

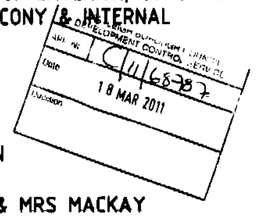

DRAWING: EXISTING ELEVATIONS & GROUND FLOOR

SCALE: 1:100 1:50

DRG No. 931/1 **DATE:** FEBRUARY 2011

Space & Style Home Design
Cornerways,
Gomer Lane,
Alverstoke,
Hampshire
PO12 2QW
www.spaceandstyle.co.uk
Tel: 02392 525 100

This drawing is to be read in conjunction with any accompanying calculations, drawings, notes or specification. All dimensions on site supersede drawing and to be checked and verified by contractor prior to ordering materials. Any discrepancies or changes to be referred to Space & Style Home Design.

© Copyright 2011 this drawing cannot be copied, reproduced or used without the consent of Space & Style Home Design.