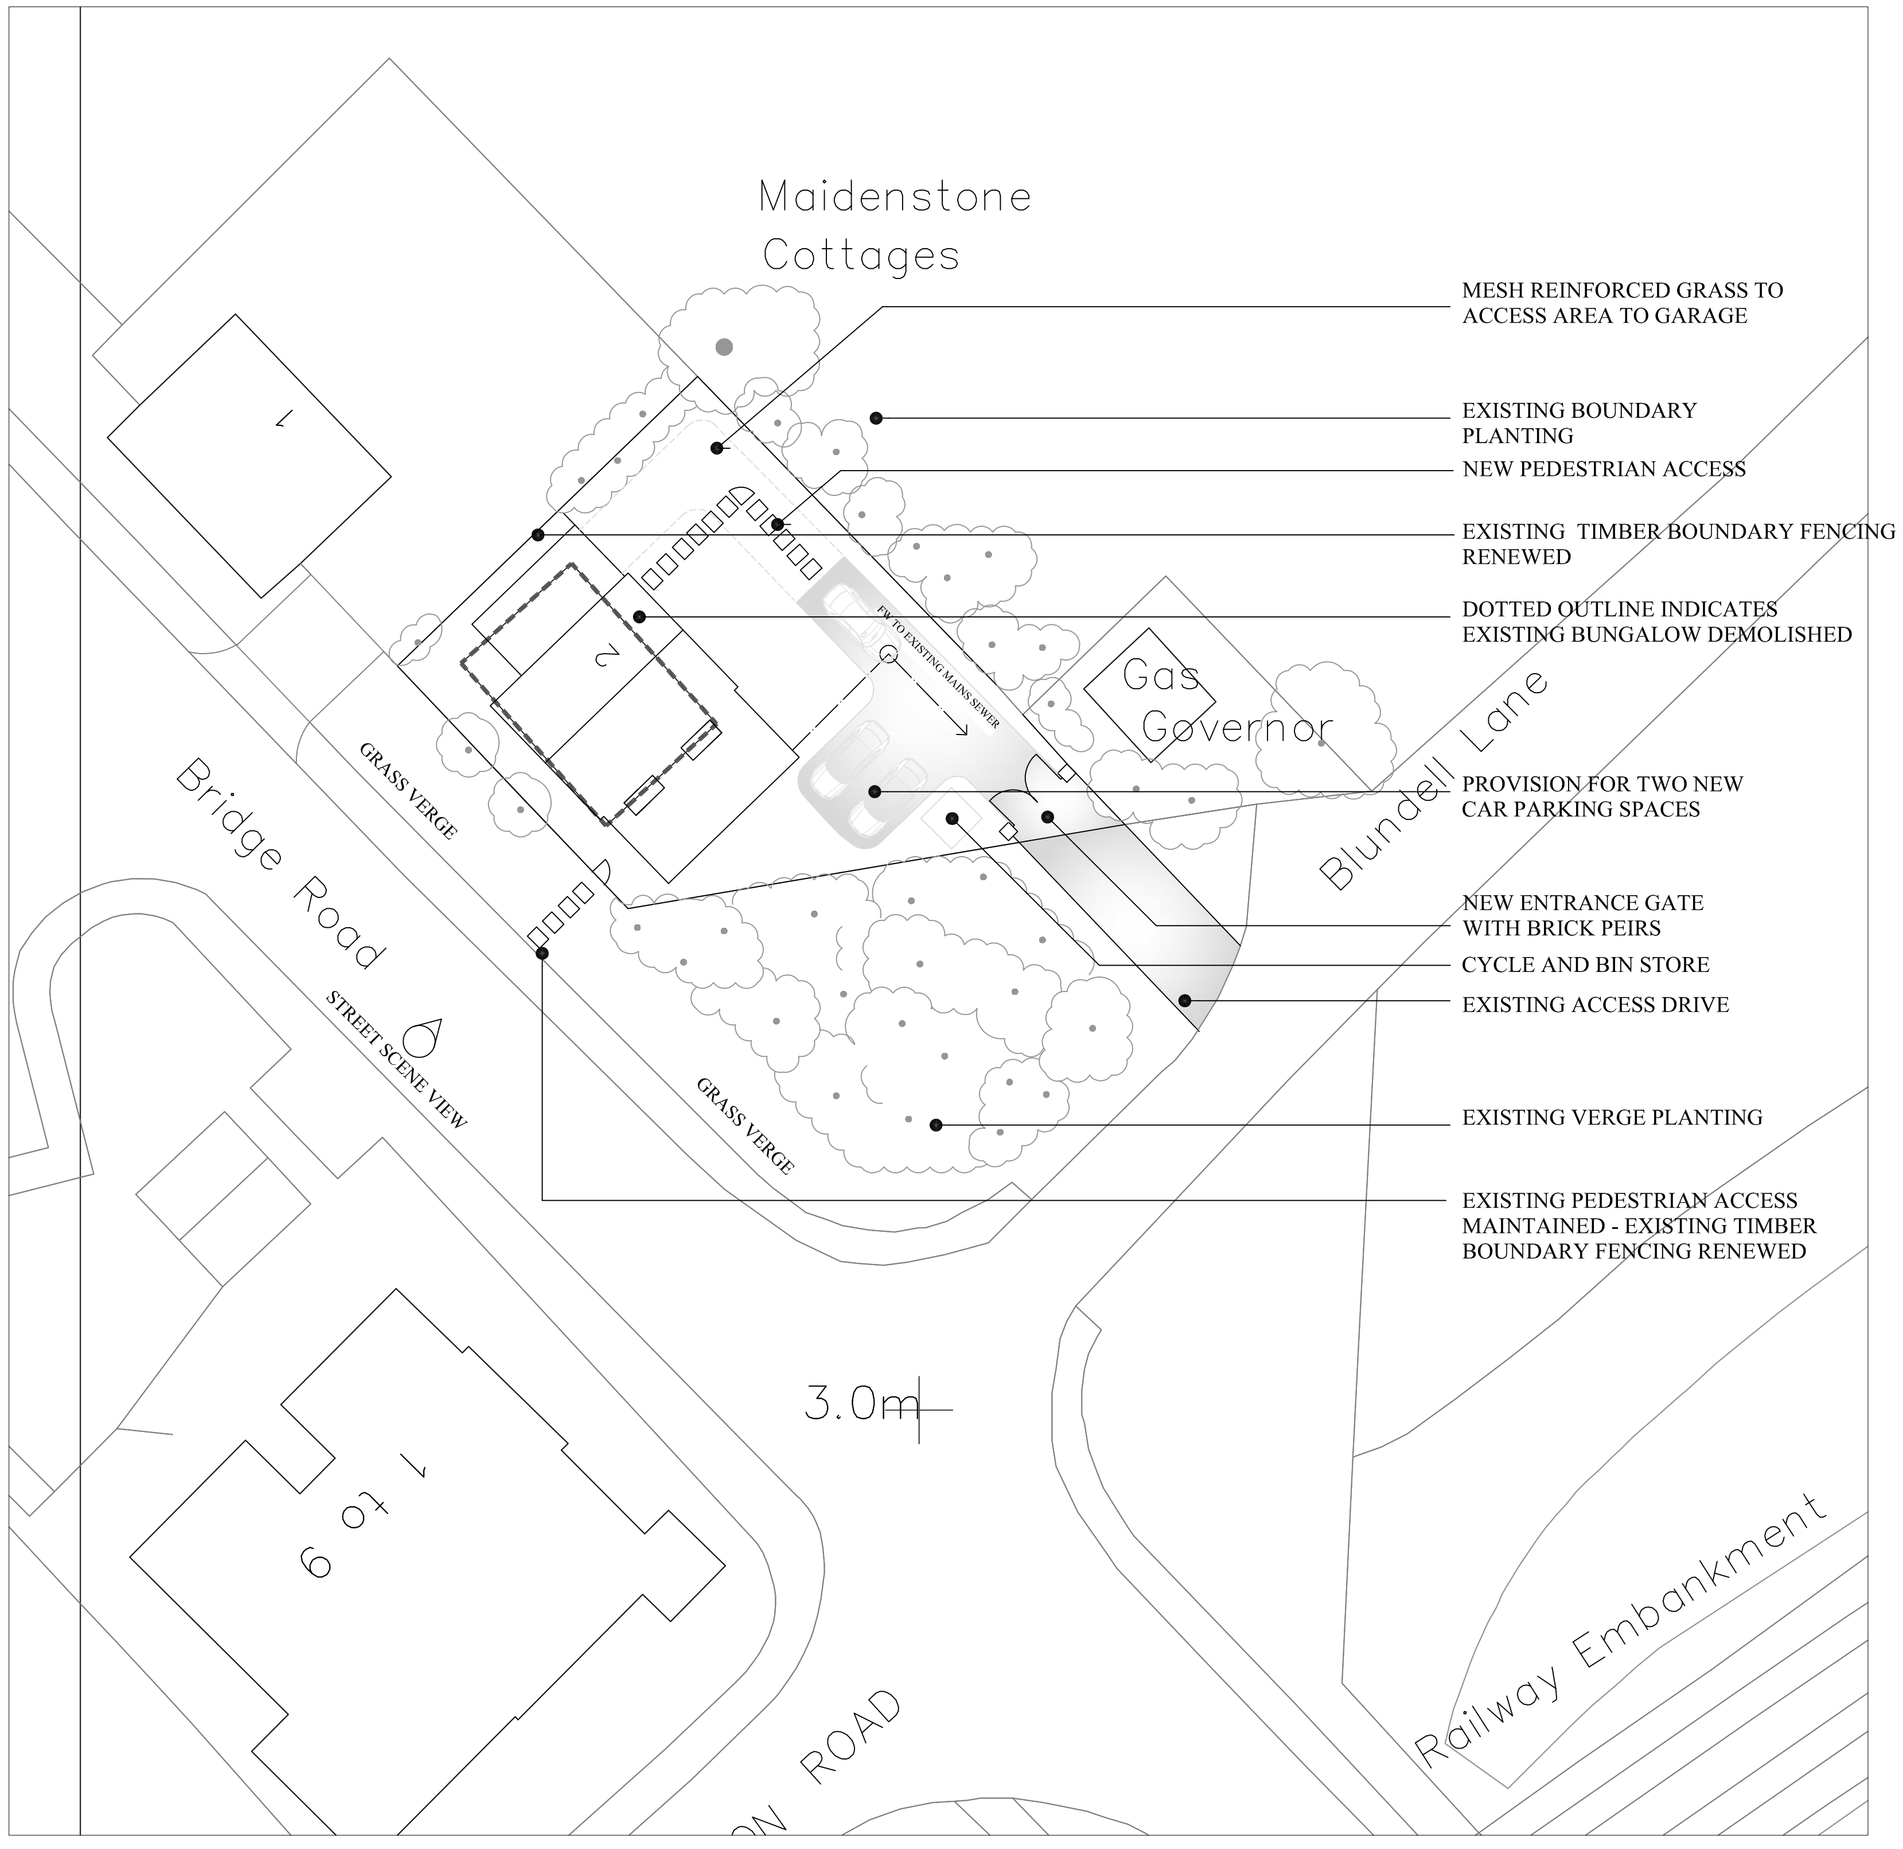

SITE PLAN AS PROPOSED
SCALE 1:200

0 5 10

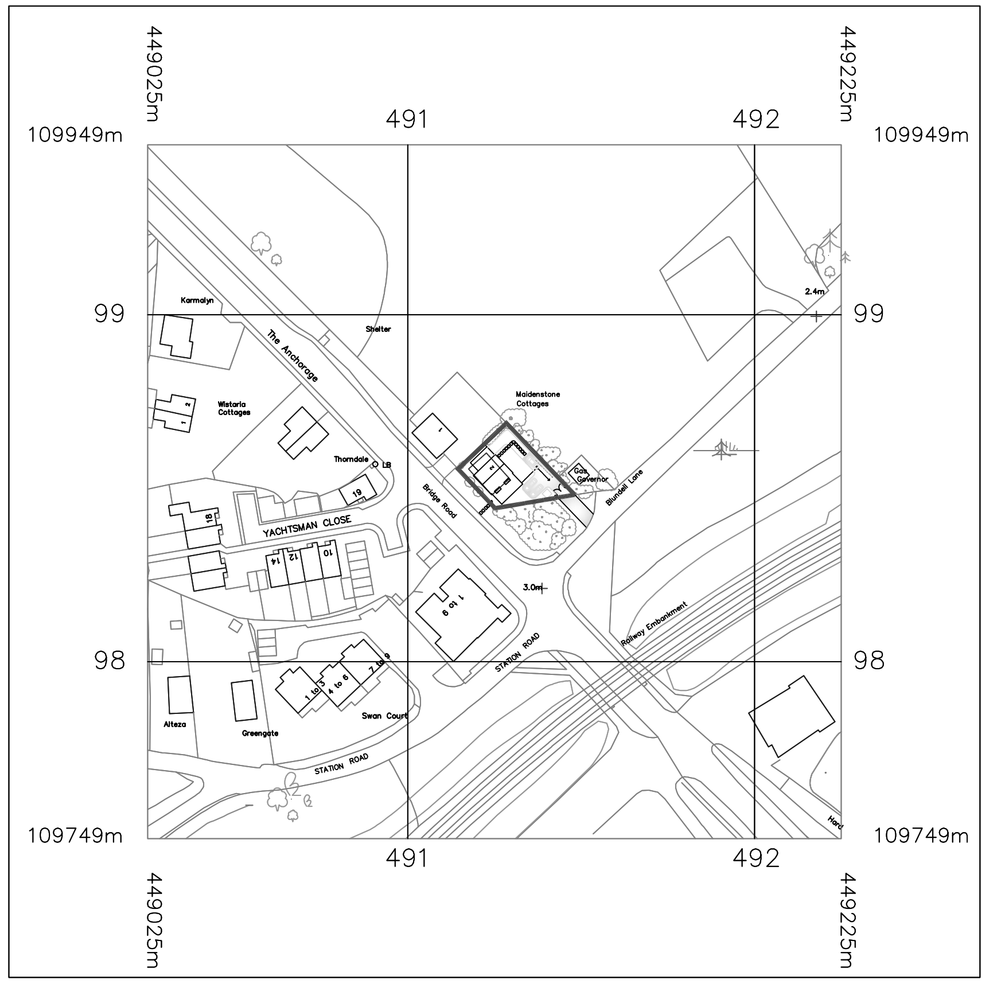

20 0 20 40 60 80 100
Metres

N

© Crown Copyright 2009
Reproduction in whole or in part is prohibited without the prior permission of Ordnance Survey.
IBU LICENSE NO. 01128486

LOCATION PLAN
SCALE 1:1250

© THE COPYRIGHT OF THIS DRAWING IS CONFIDENTIAL TO, AND IS THE PROPERTY OF, MMDS Ltd.
USE OF THESE DRAWINGS AND OR DESIGN IS ONLY PERMITTED BY THE NAMED CLIENT IN THE EVENT OF SETTLEMENT OF THE MMDS ACCOUNT.

ALL DIMENSIONS AND DETAILS OF EXISTING STRUCTURE TO BE CONFIRMED BY CONTRACTOR ON SITE PRIOR TO WORKS COMMENCING - ANY DECREPANCIES FOUND SHOULD BE REPORTED TO THE ARCHITECT OR ENGINEER FOR COMMENT.

Revision List	By	INITIALS
Details	Revision	Date
Alteration to drive and parking	B	11/11

MMDS
21B THE BOROUGH
FARNHAM SURREY
GU9 7NF
TEL: 01252 723322
FAX: 01252 723327
Email: name@mmds.org.uk

Project

2 MAIDENSTONE COTTAGES
BRIDGE ROAD
BURSLEDON
SOUTHAMPTON
SO31 8AL

Client

MR KIN PONG LUI
14 THE GLADES
LOCKS HEATH
SOUTHAMPTON
SO31 6UY

Title

REPLACEMENT DWELLING
LOCATION PLAN AND PROPOSED
SITE PLAN

Drawn By Date	Checked By Date	Approved By Date

Drawing No.	Scale
849-B-02-100	1:1250 & 1:200 @A1

☐ Preliminary ☒ Planning ☐ B. Regs ☐ Billing ☐ Tender ☐ Construction

Revision Date