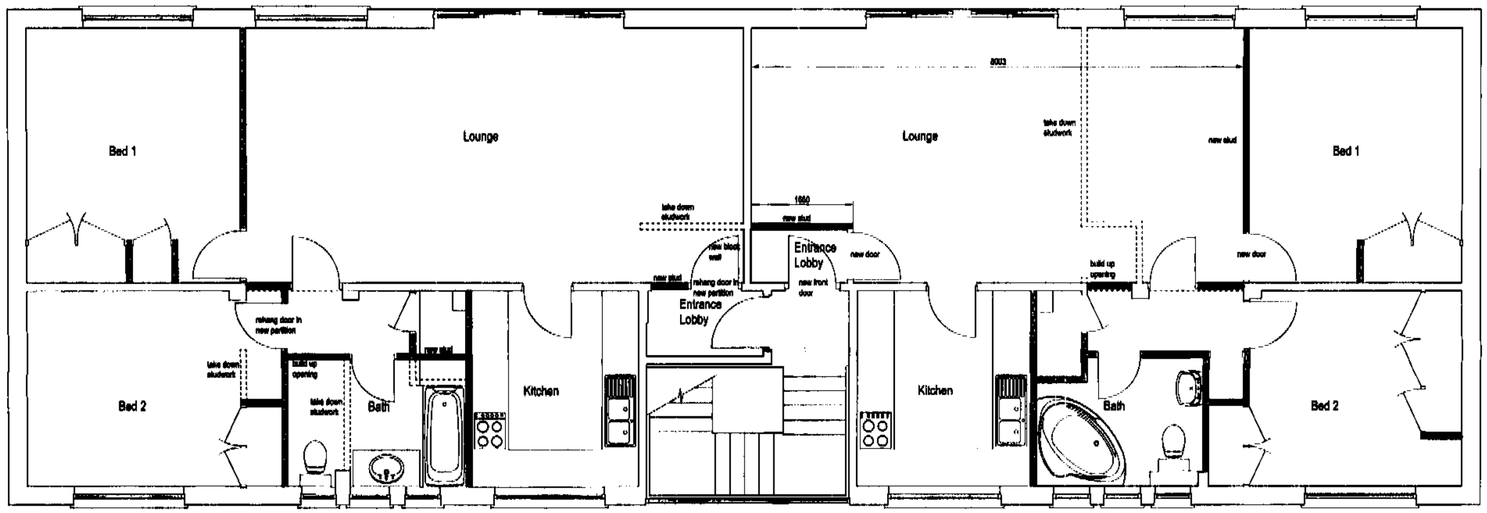

Floor plan as two flats

DEVELOPMENT CONTROL SERVICE
Ref. No 11/68429
Date 24 FEB 2011
Decision

Rev	Date	Amendments

Project
7 - 8 Admirals Court, Hamble
Southampton, Hants SO31 4LT

Drawing
Plan as Proposed

Scale	1:50	Drawing No	138 - 02
Date	October 10		