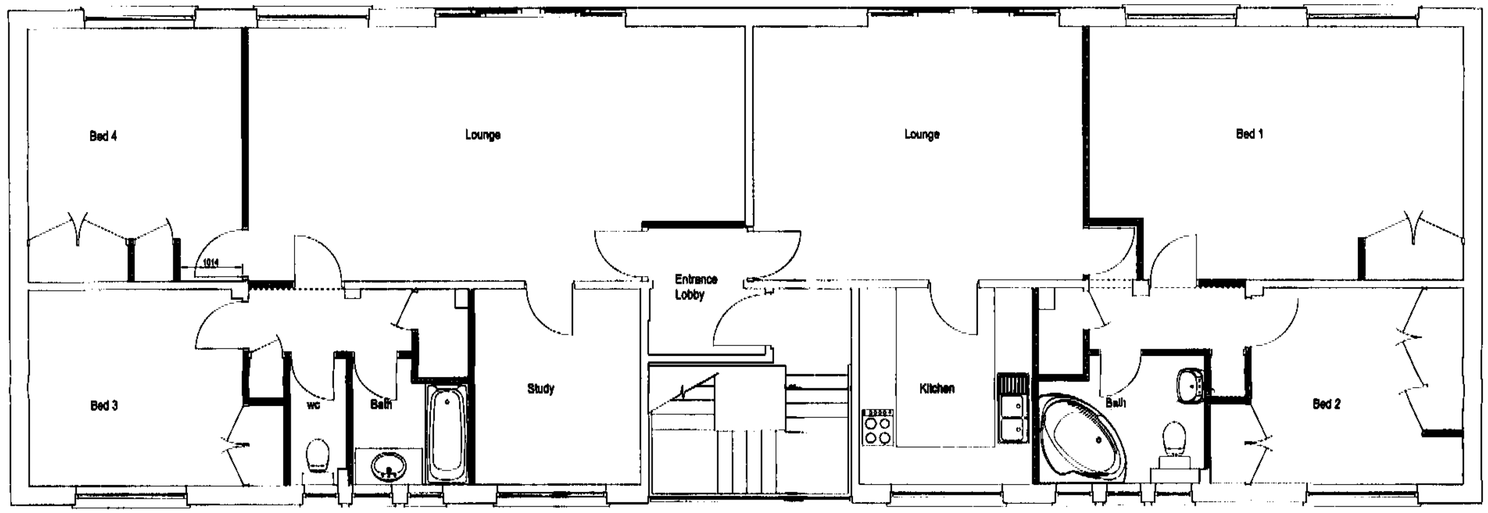

Floor plan as single flat

Rev	Date	Amendments

Project
7 - 8 Admirals Court, Hamble
Southampton, Hants SO31 4LT

Drawing
Plan as existing

Scale	Drawing No
1:50	138 - 01
Date Sept 10	

EASTLEIGH BOROUGH COUNCIL
DEVELOPMENT CONTROL SERVICE
APP No F/11/68429
Date 24 FEB 2011
Decision