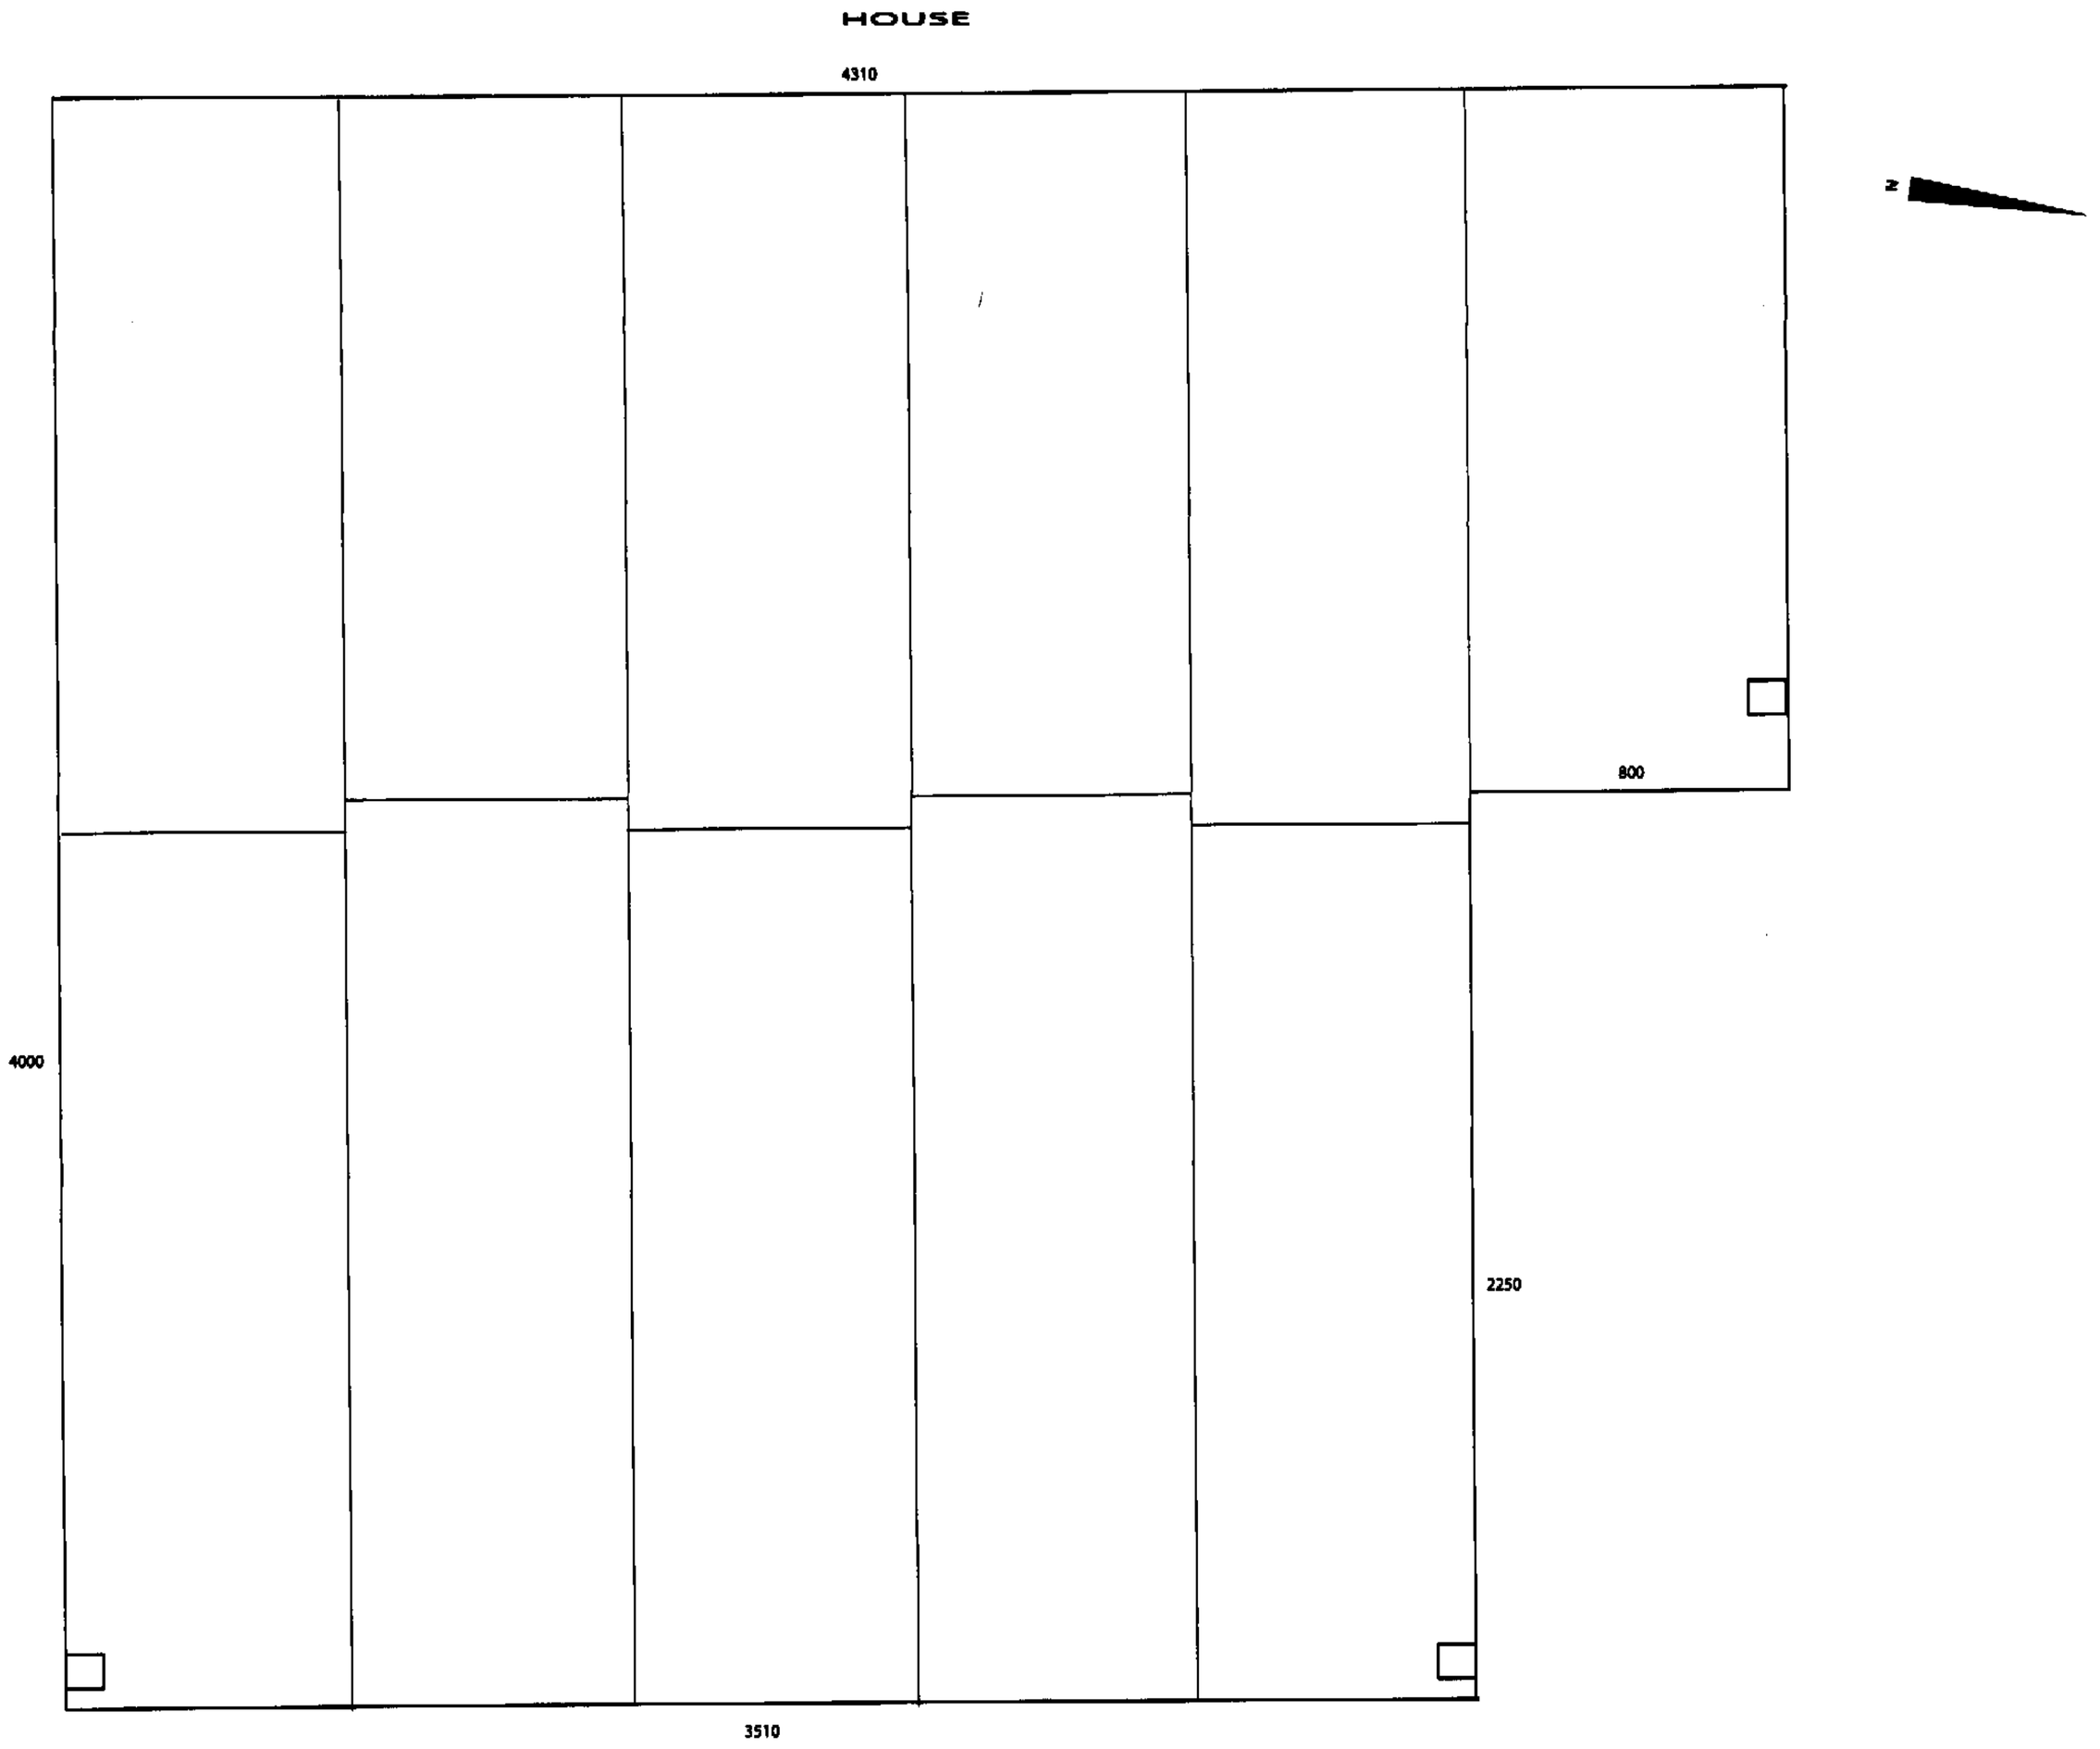

PLAN VIEW OF ROOF
SCALE 1:100
DIMENSIONS IN MM
PAGE SIZE 600MM X 600MM PRINT ON A1
ROOF MADE OF 10MM CLEAR TWIN WALL COROTHERM

OPEN SIDED LEAN TO
18 VICTORIA ROAD
NETLEY ABBEY
SO31 5DG

DEVELOPMENT CONTROL SERVICES
APP No C/11/6835
Date 15 MAR 2011
Decision

PLAN NUMBER
03