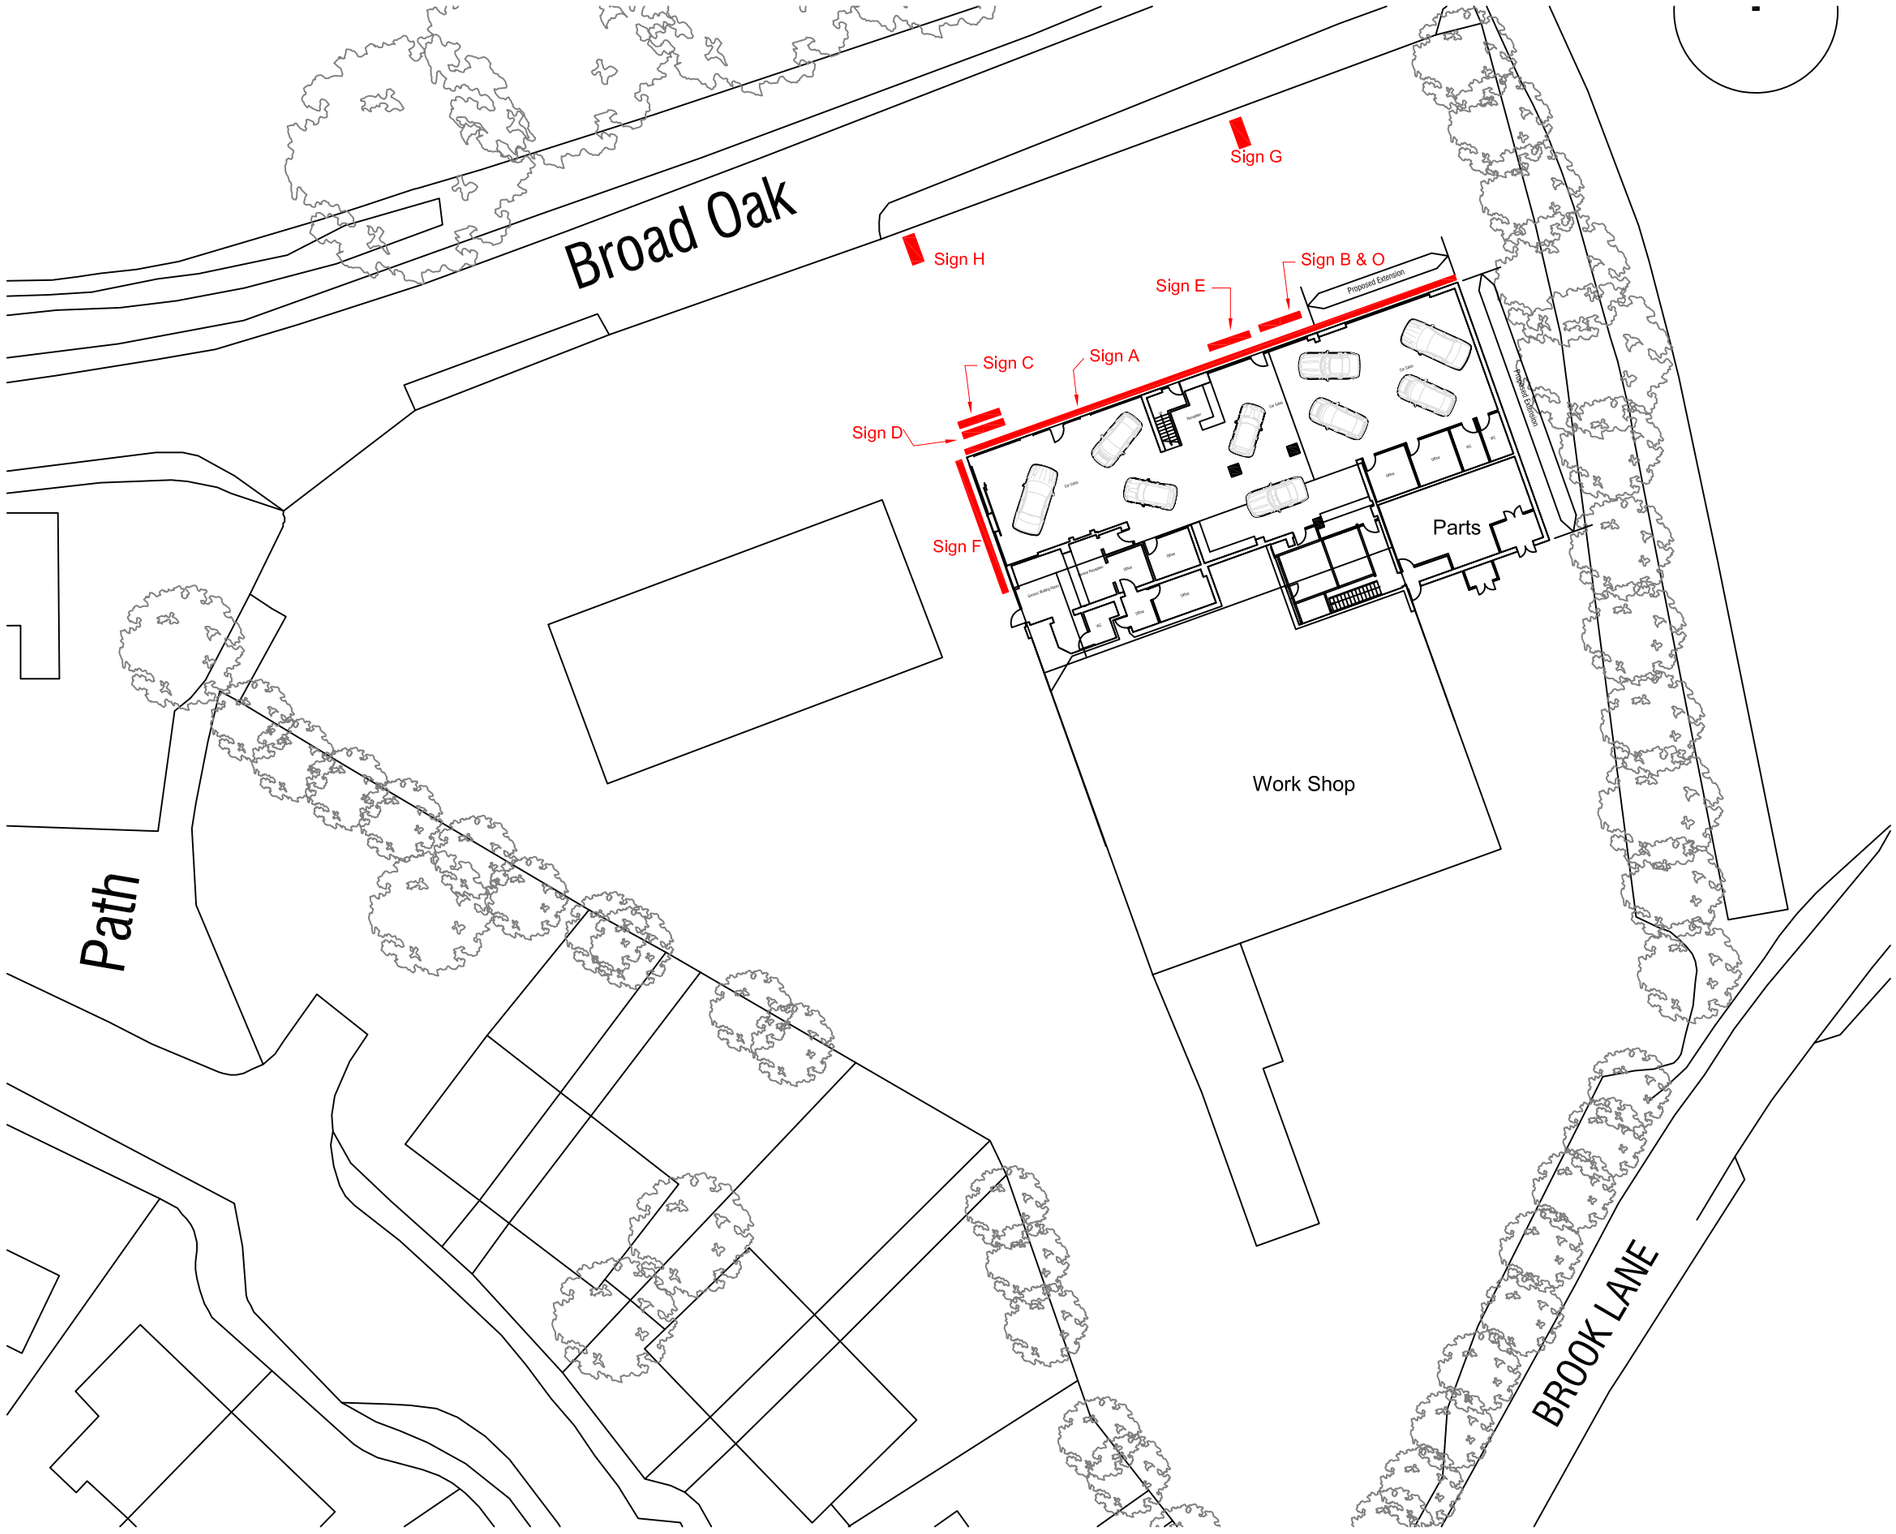

Revision: -19/01/12-GH-Re-draw with new panel sizes,add site plan

Client:

Site Address: SPARSHATTS BOTLEY
Broad Oak
Botley
Southampton
Hampshire
SO30 2EU

Dwg Ref: N-096 - 112394
Dwg No: 4/4
Dwg Scale: AS SHOWN_@_A3
Date: 11/11/11 Revision:
Drawn: DP Checked:

delivering branded environments™
futurama

Olympia House
Lockwood Court
Middleton Grove
Leeds
LS11 5TY
United Kingdom

Telephone:
0113 270 5595
Facsimile:
0113 277 1143
E-mail:
postbox@futurama.ltd.uk

© Copyright Design