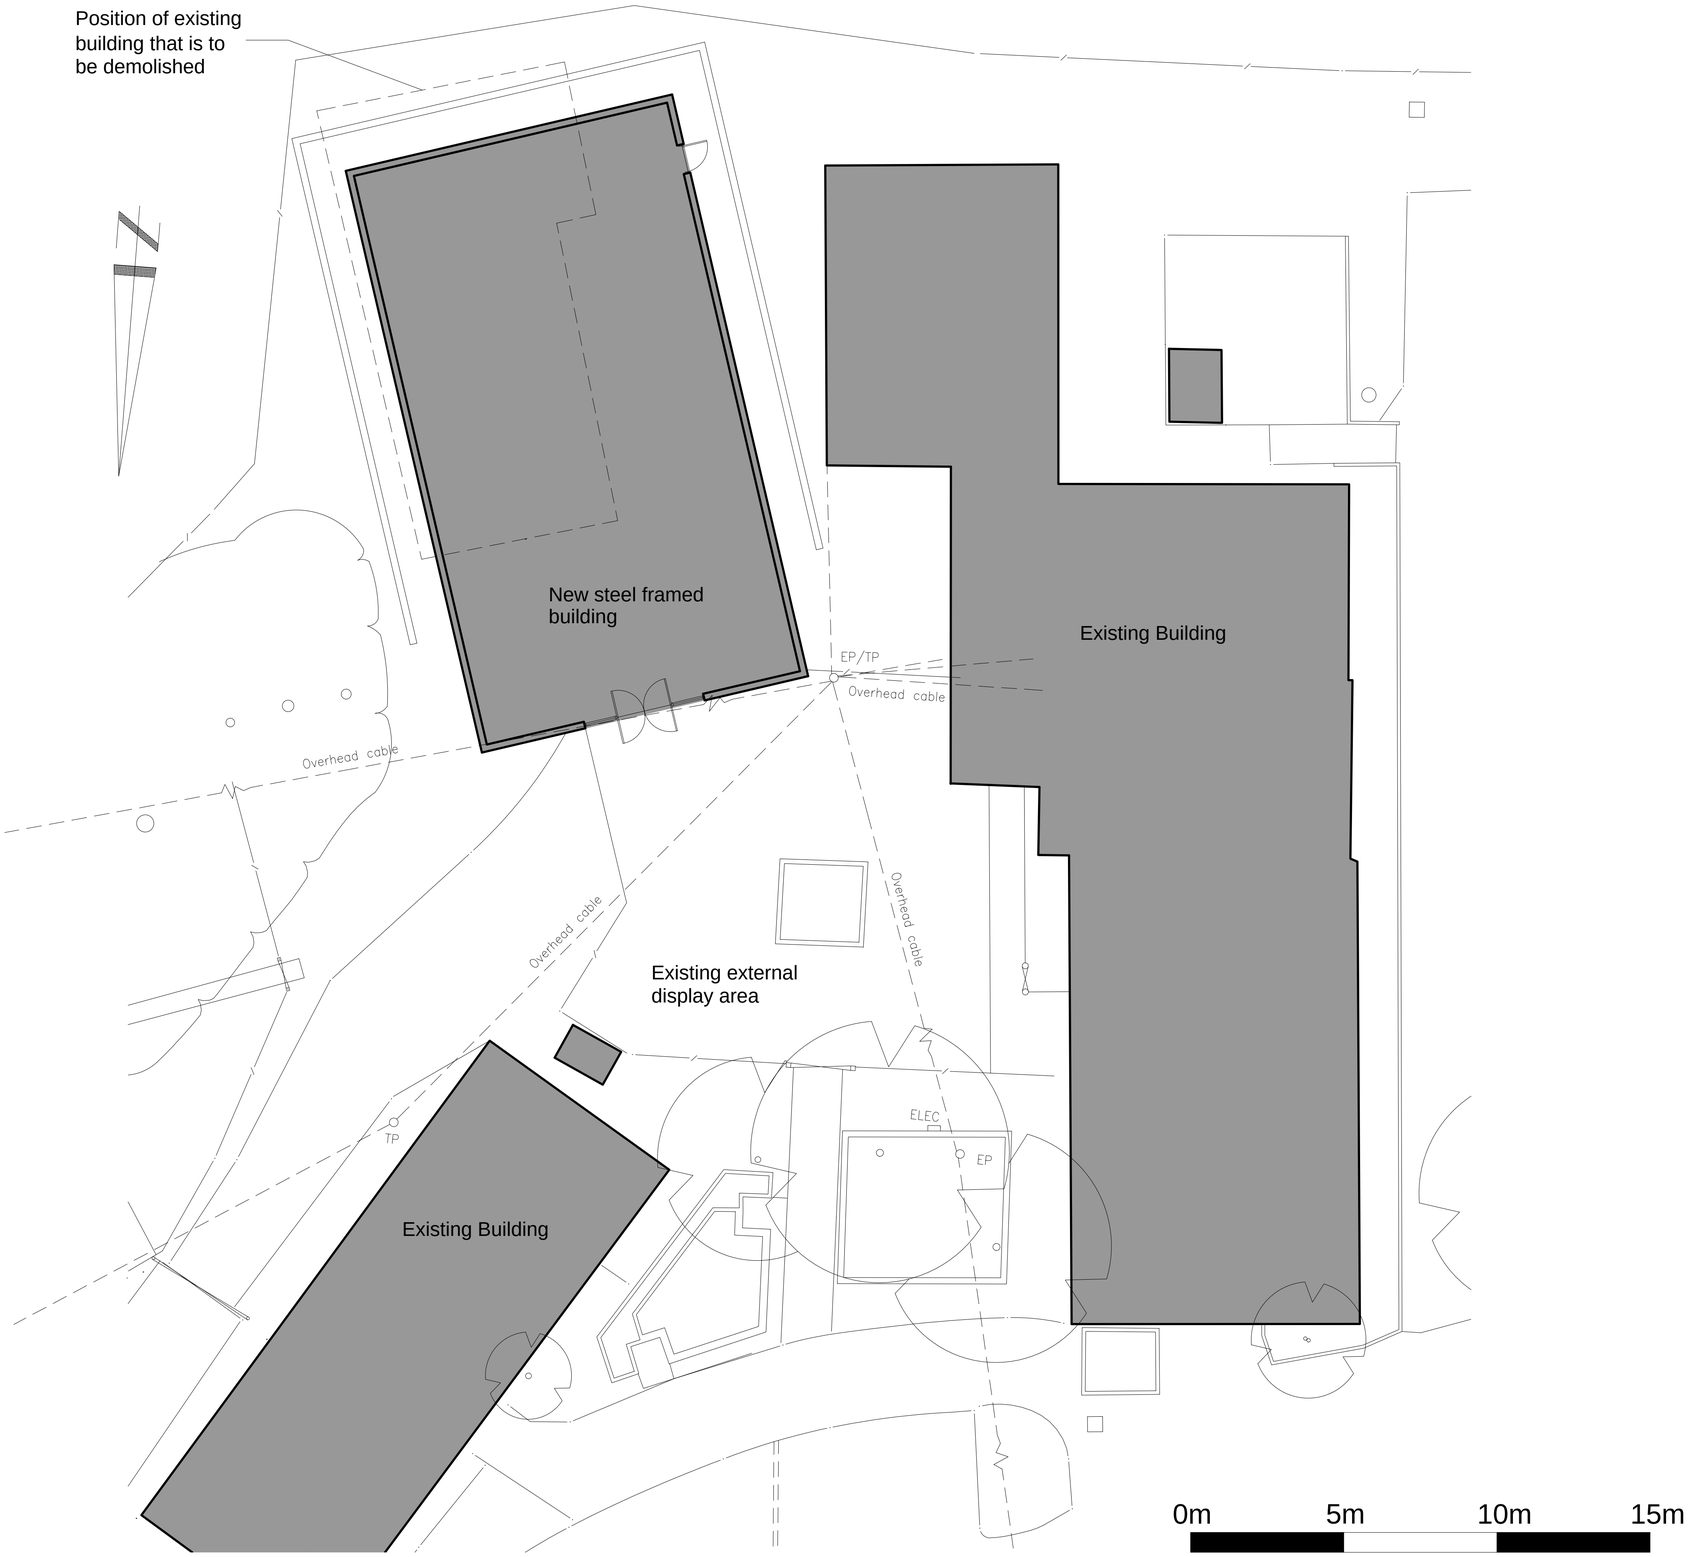


Proposed Part Site Plan

Rev	Date	Notes

PROPOSED

ARCHITECTS
The Sail Loft, Limehouse Court, 3-11 Dod Street, London E14 7EQ - Tel: 020 7536 2100 Fax: 020 7538 4442
initial.surname@lbfarchitects.co.uk www.lbfarchitects.co.uk

Project:
FAIR OAK GARDEN CENTRE
WINCHESTER ROAD
EASTLEIGH
HAMPSHIRE, SO50 7HD

Client:
FAIR OAK GARDEN CENTRE

Drawing:
PROPOSED PART SITE PLAN

Scale:	Drawn:	Checked :	Date :
1:100@A1	KIH	DJF	JUNE 2015

Drg no: 2014/090/101 Rev :

DO NOT SCALE FROM THIS DRAWING. ALL DIMENSIONS TO BE CHECKED ON SITE.
REFER ANY DISCREPANCIES TO ARCHITECT. THIS DRAWING IS SUBJECT TO COPYRIGHT.