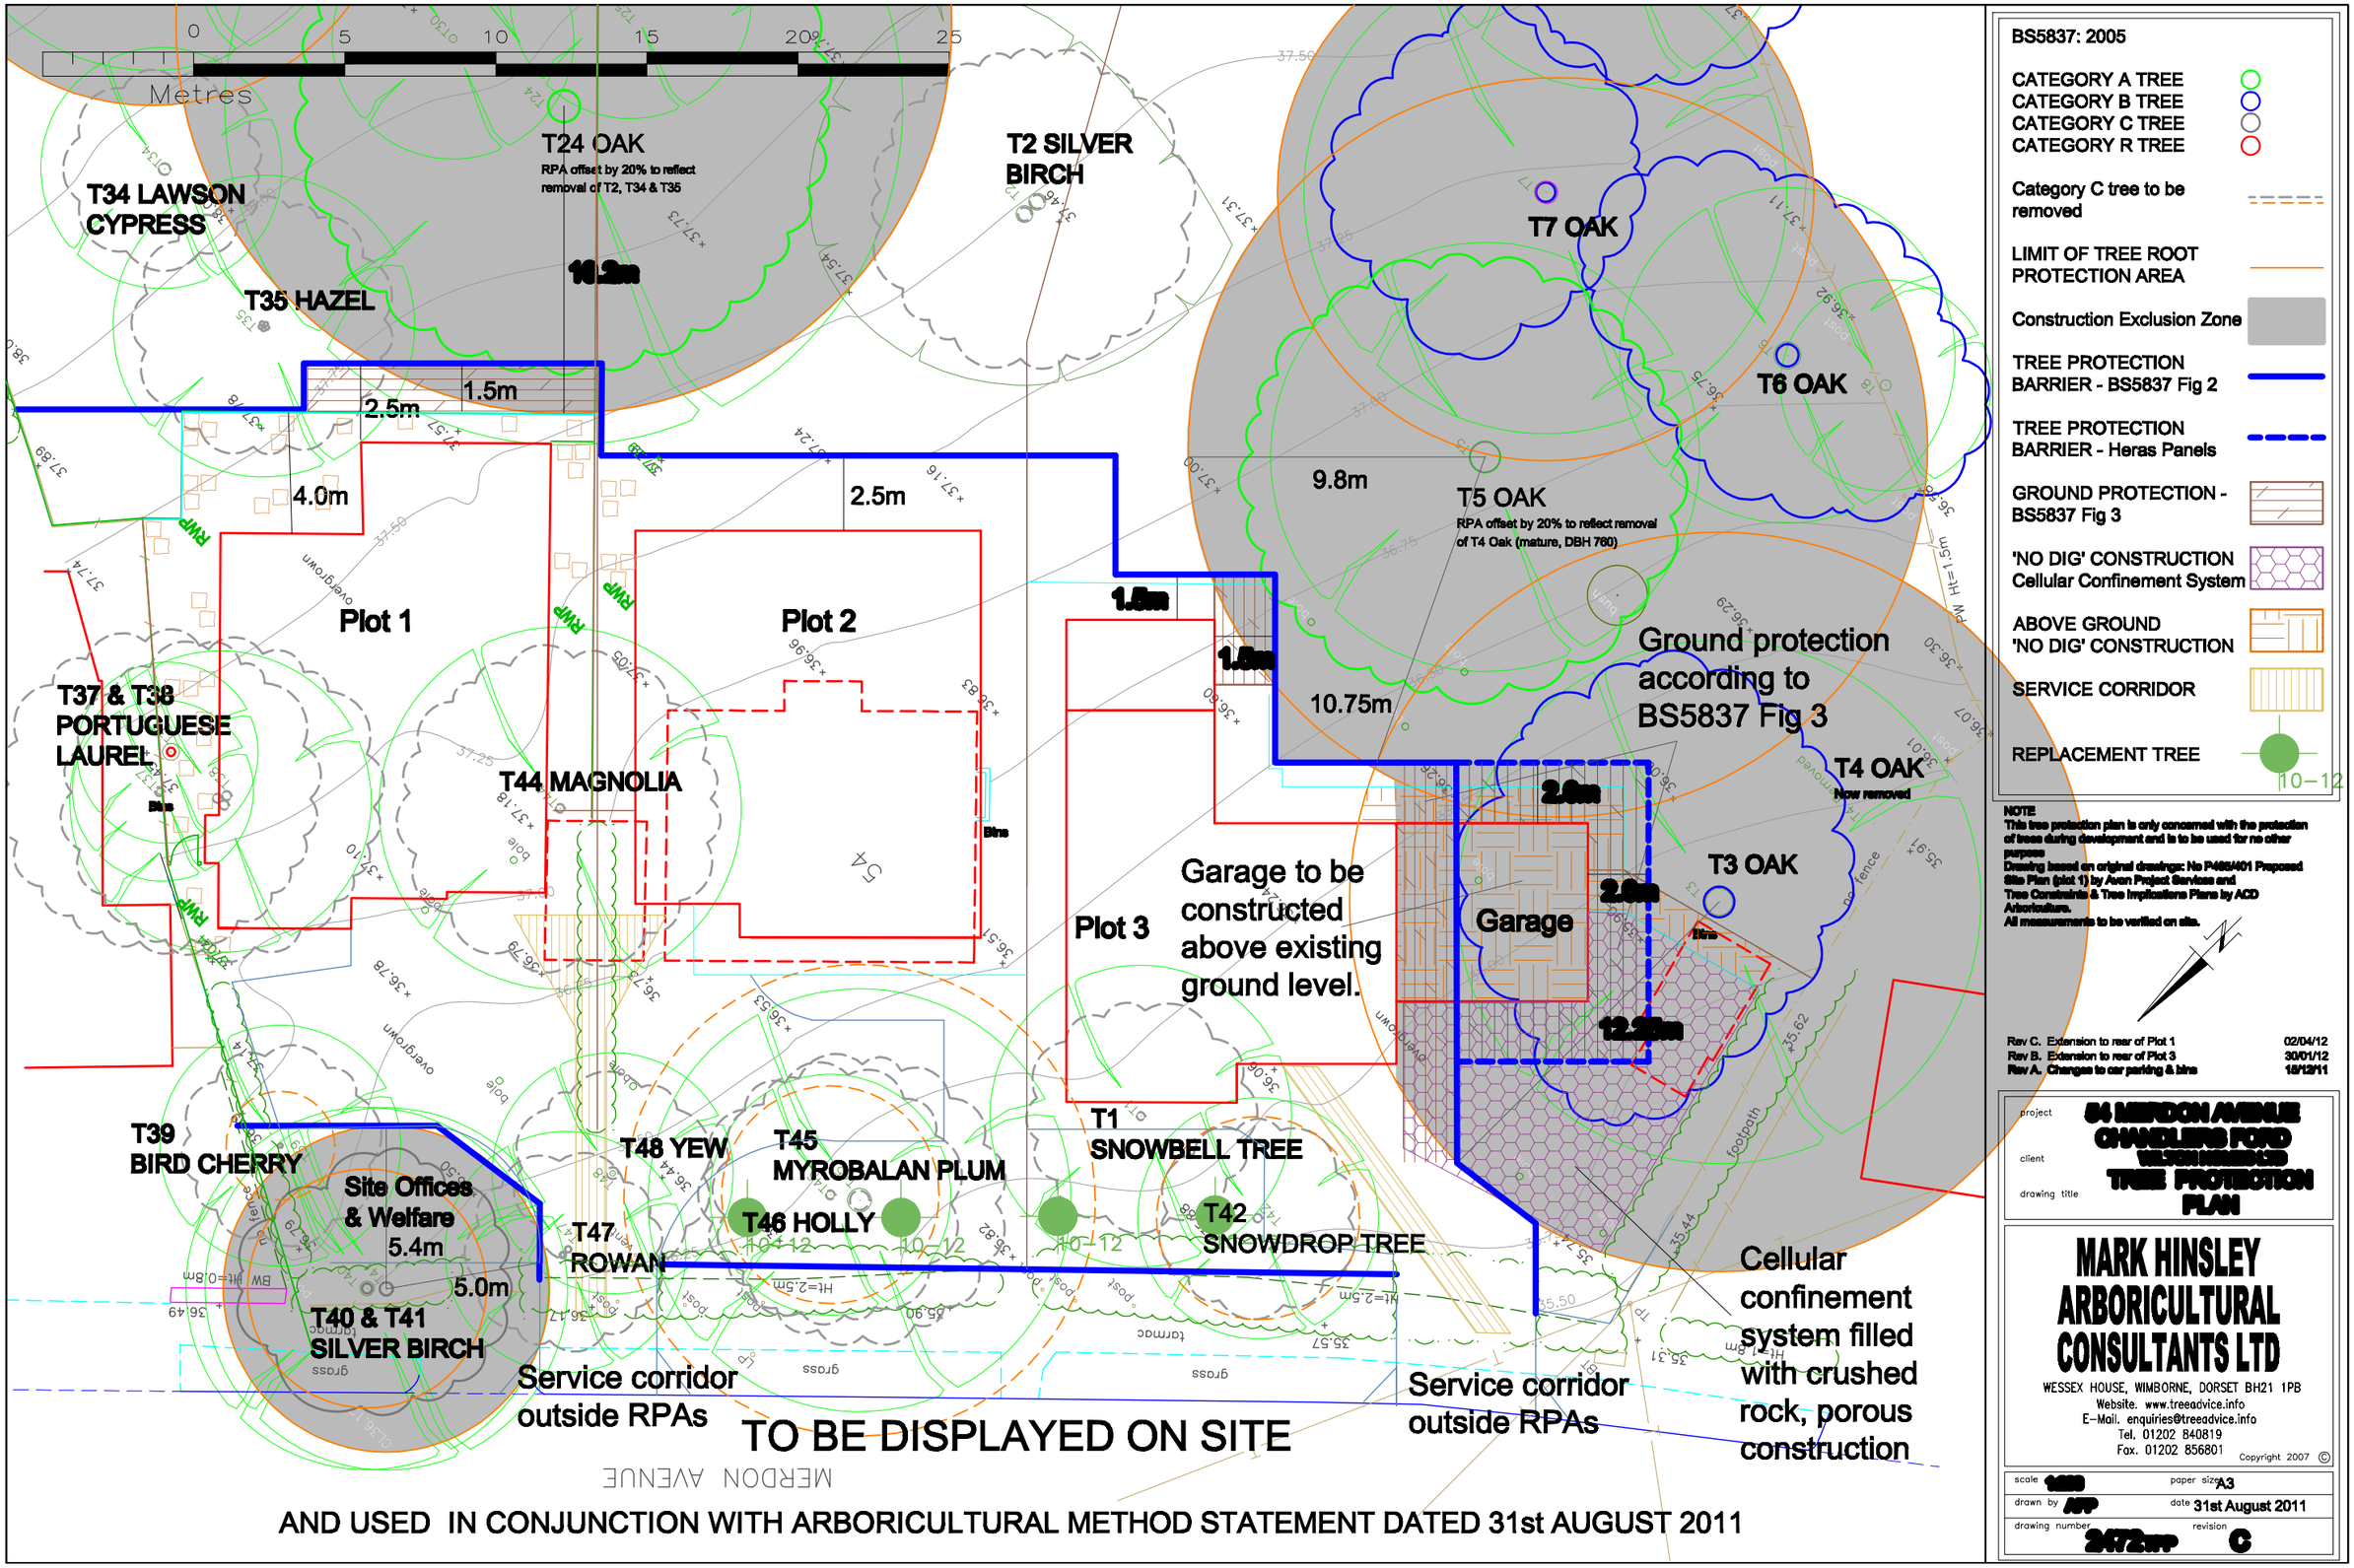
0 5 10 15 20 25
Metres
T24 OAK
RPA offset by 20% to reflect removal of T2, T34 & T35
T2 SILVER BIRCH
T34 LAWSON CYPRESS
T35 HAZEL
T7 OAK
T6 OAK
1.5m
2.5m
4.0m
2.5m
9.8m
T5 OAK
RPA offset by 20% to reflect removal of T4 Oak (mature, DBH 760)
Plot 1
Plot 2
Plot 3
10.75m
Ground protection according to BS5837 Fig 3
T37 & T38 PORTUGUESE LAUREL
T44 MAGNOLIA
T4 OAK
Now removed
T3 OAK
Garage
Garage to be constructed above existing ground level.
T39 BIRD CHERRY
T48 YEW
T45 MYROBALAN PLUM
T1 SNOWBELL TREE
T47 ROWAN
T46 HOLLY
T42 SNOWDROP TREE
Site Offices & Welfare
5.4m
5.0m
T40 & T41 SILVER BIRCH
Service corridor outside RPAs
Service corridor outside RPAs
Cellular confinement system filled with crushed rock, porous construction
TO BE DISPLAYED ON SITE
MERDON AVENUE
AND USED IN CONJUNCTION WITH ARBORICULTURAL METHOD STATEMENT DATED 31st AUGUST 2011
BS5837: 2005
CATEGORY A TREE
CATEGORY B TREE
CATEGORY C TREE
CATEGORY R TREE
Category C tree to be removed
LIMIT OF TREE ROOT PROTECTION AREA
Construction Exclusion Zone
TREE PROTECTION BARRIER - BS5837 Fig 2
TREE PROTECTION BARRIER - Heras Panels
GROUND PROTECTION - BS5837 Fig 3
'NO DIG' CONSTRUCTION Cellular Confinement System
ABOVE GROUND 'NO DIG' CONSTRUCTION
SERVICE CORRIDOR
REPLACEMENT TREE
NOTE
This tree protection plan is only concerned with the protection of trees during development and is to be used for no other purpose
Drawing based on original drawings: No P465/401 Proposed Site Plan (plot 1) by Avon Project Services and Tree Constraints & Tree Implications Plans by ACD Arboriculture.
All measurements to be verified on site.
Rev C. Extension to rear of Plot 1 02/04/12
Rev B. Extension to rear of Plot 3 30/01/12
Rev A. Changes to car parking & bins 18/12/11
project 84 MERDON AVENUE CHANDLERS FORD WINCHESTER
drawing title TREE PROTECTION PLAN
MARK HINSLEY ARBORICULTURAL CONSULTANTS LTD
WESSEX HOUSE, WIMBORNE, DORSET BH21 1PB
Website. www.treeadvice.info
E-Mail. enquiries@treeadvice.info
Tel. 01202 840819
Fax. 01202 856801
Copyright 2007 ©
scale 1:200 paper size A3
drawn by MP date 31st August 2011
drawing number 2472.tpp revision C