Responsibility is not accepted for errors made by others in scaling from this drawing. All construction information should be taken from figured dimensions only.

0mm 50mm 100mm

A1 Original Sheet Size

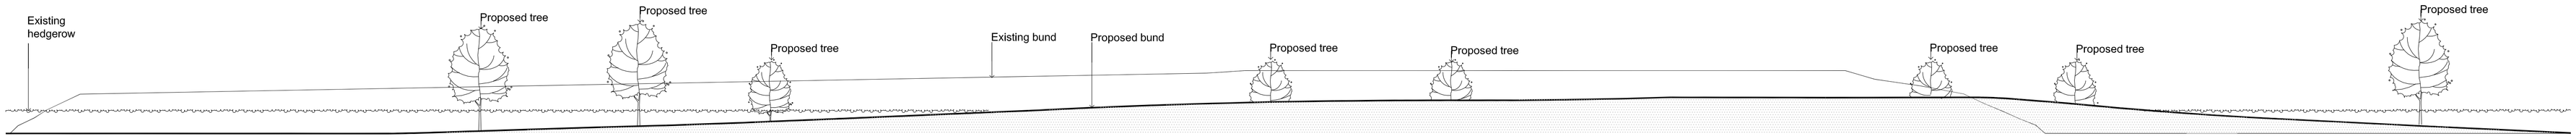

Section C
1:200

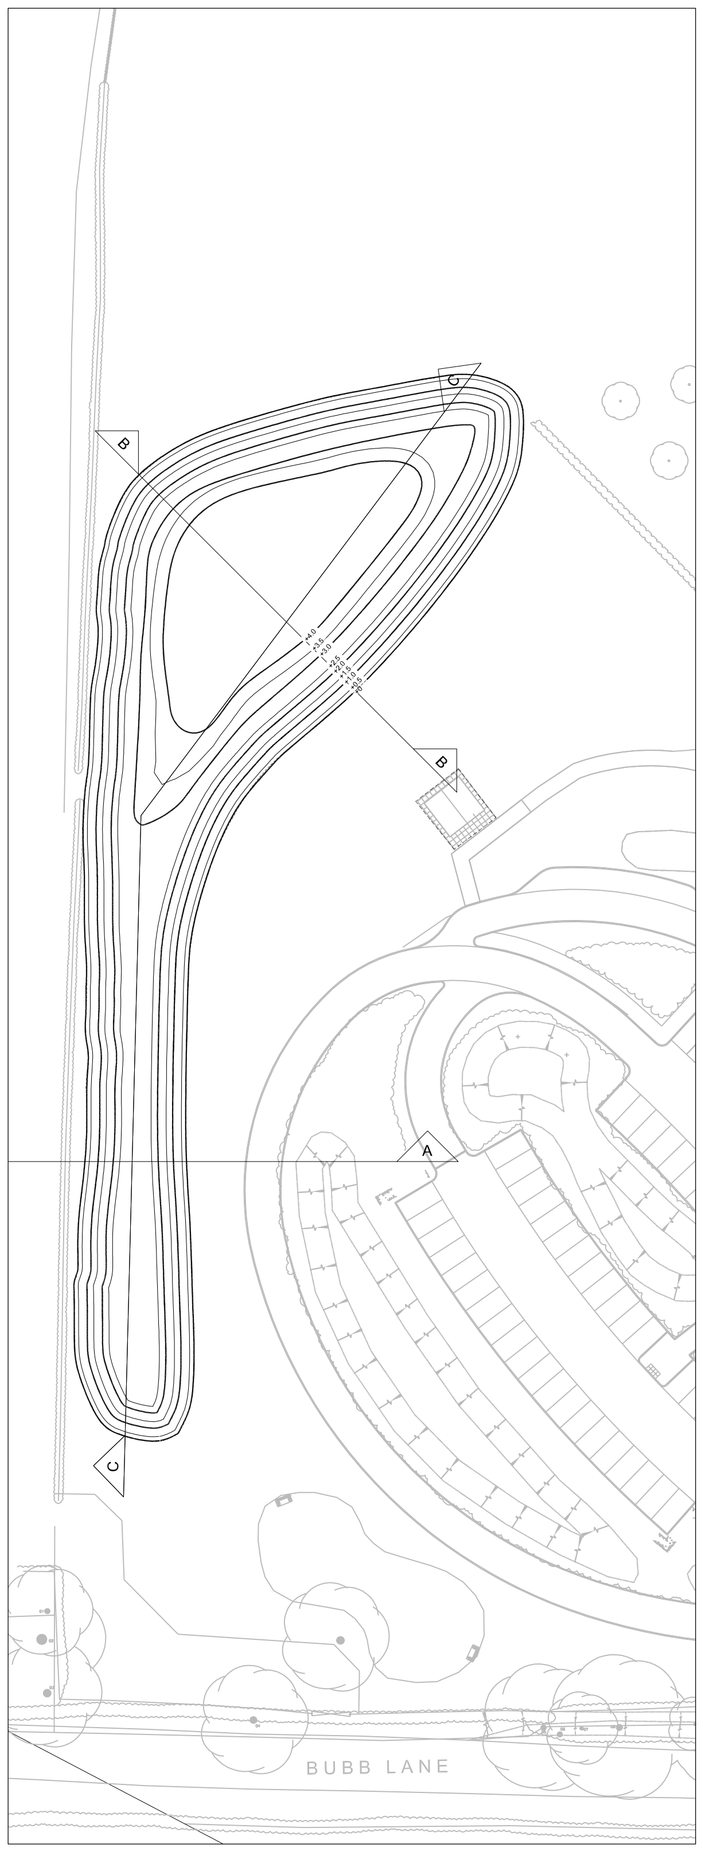

Existing Bund
1:500

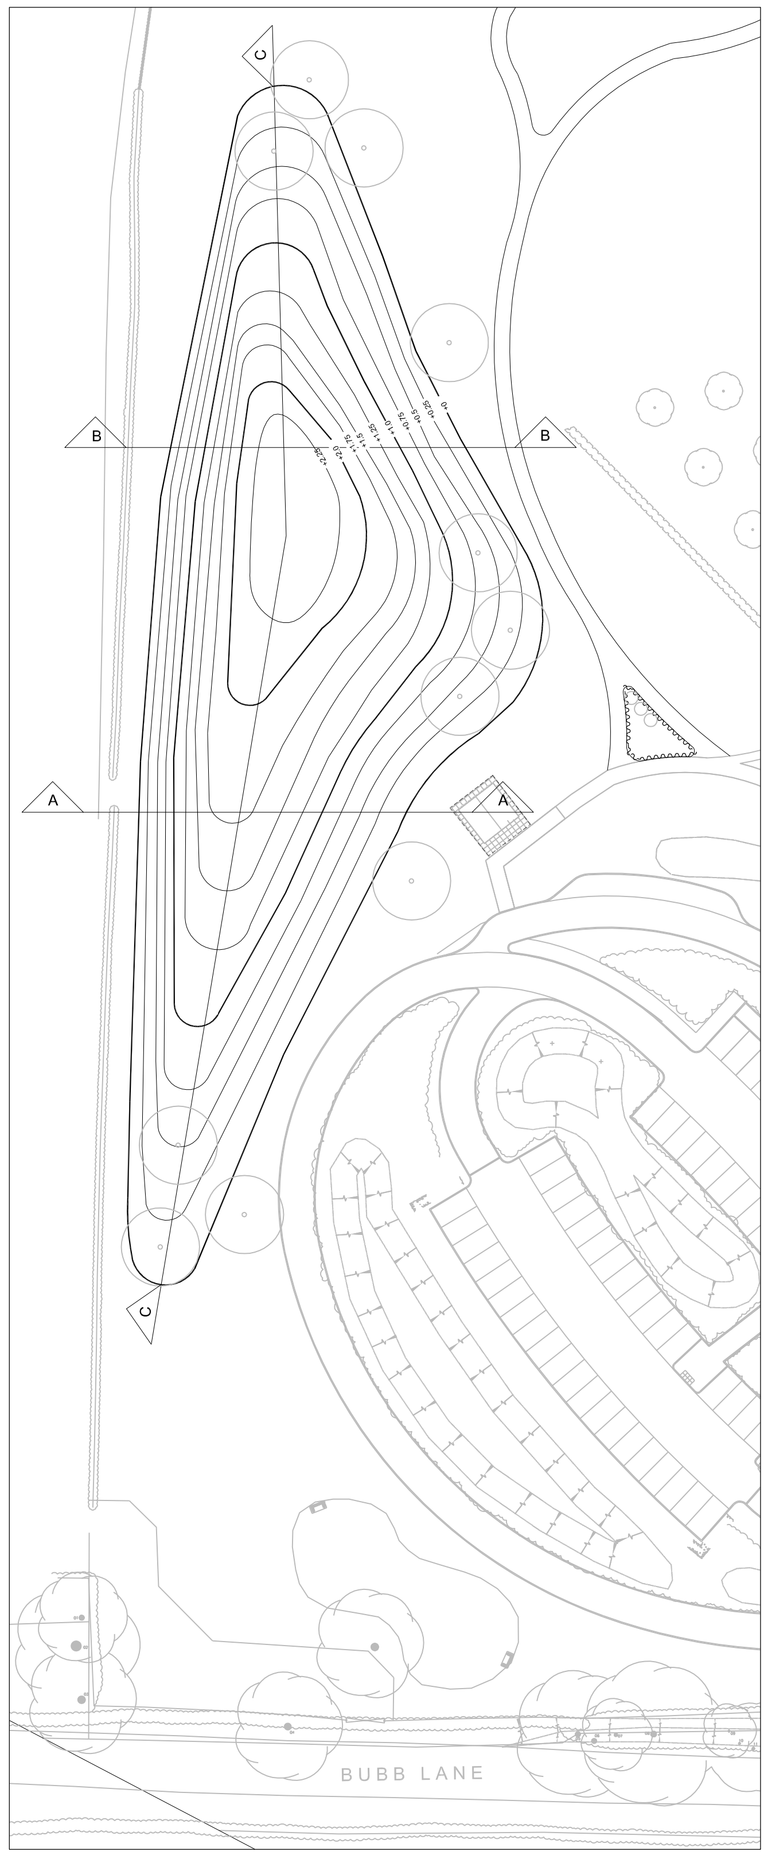

Proposed Bund
1:500

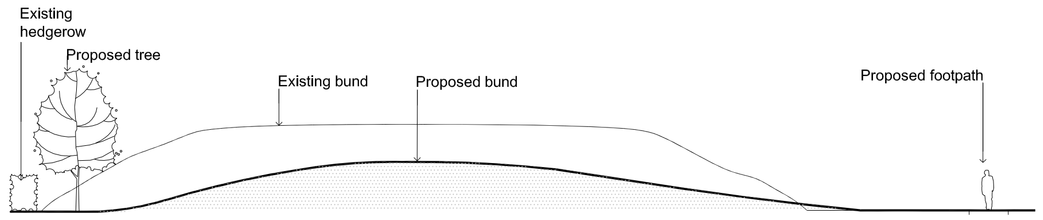

Section B
1:200

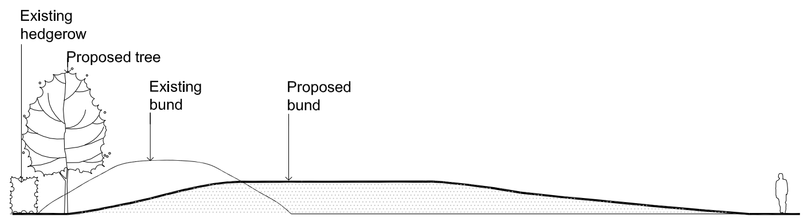

Section A
1:200

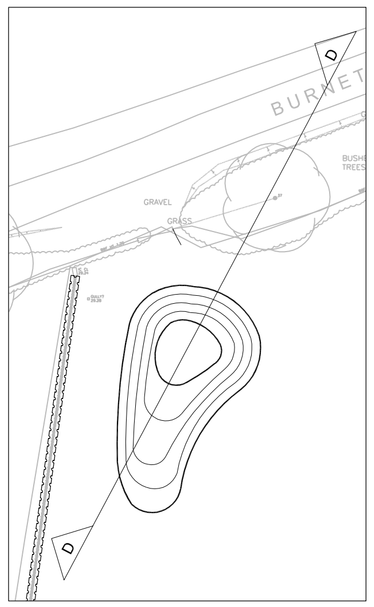

Proposed minor bund to Burnetts Road
1:500

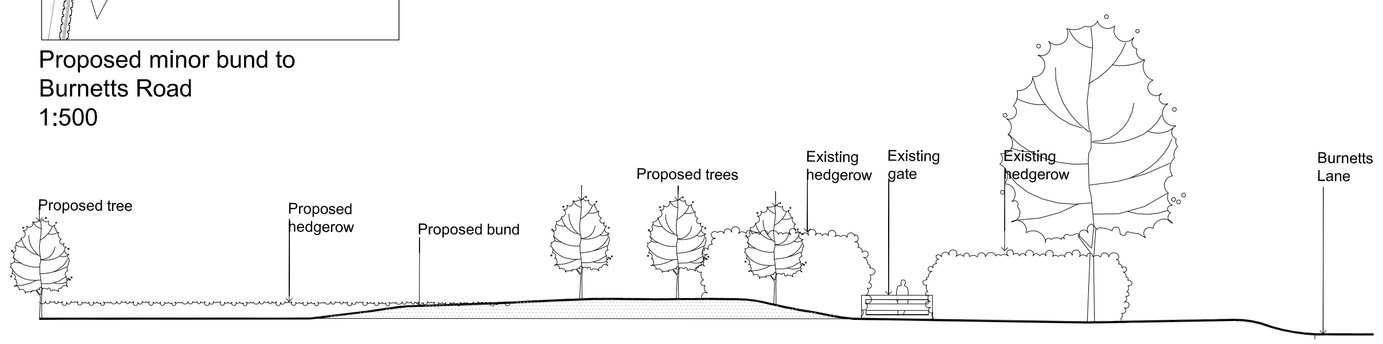

Section C
1:200

Notes:

Dimensions and profile of existing bund estimated from sketch drawing.

Estimated bund volume: 8000m³
Bund volumes have been calculated based on sketch dimensions - volumes to be confirmed on site and any subsequent amendments to the proposed profile to be confirmed by Landscape Architect.

Bund to be re-profiled to smooth and flowing contours

Existing soils to be protected during re-profiling in accordance with BS 3882 (2007) and to avoid compaction.

Soil test to be carried out prior to planting to ascertain suitability for planting.

Refer to drawing LP(90)001A Landscape Bund for details of proposed pathway & planting

date	rev	name	chk	note
14.12.2011	A	CH	IET	Additional planting and minor amends to bund following comments from planning. Additional small bund to Burnetts Road

Stride Treglown

Architecture Town Planning Interior Design Building Surveying Landscape Architecture Graphic Design

Promenade House, The Promenade, Clifton Down, Bristol BS8 3NE
T 0117 974 3271 F 0117 974 5207 www.stridetreglown.co.uk

PROJECT

Eastleigh Crematorium

DRAWING TITLE

Landscape Bund:
Plan & Sections

FOR PLANNING

DATE	SCALE	DRAWN BY	CHECKED BY
26.09.2011	As Shown	CH	IET

DRAWING NUMBER	REVISION NO.
LP(90)002	A