NOTE: THIS IS THE TREE IN QUESTION

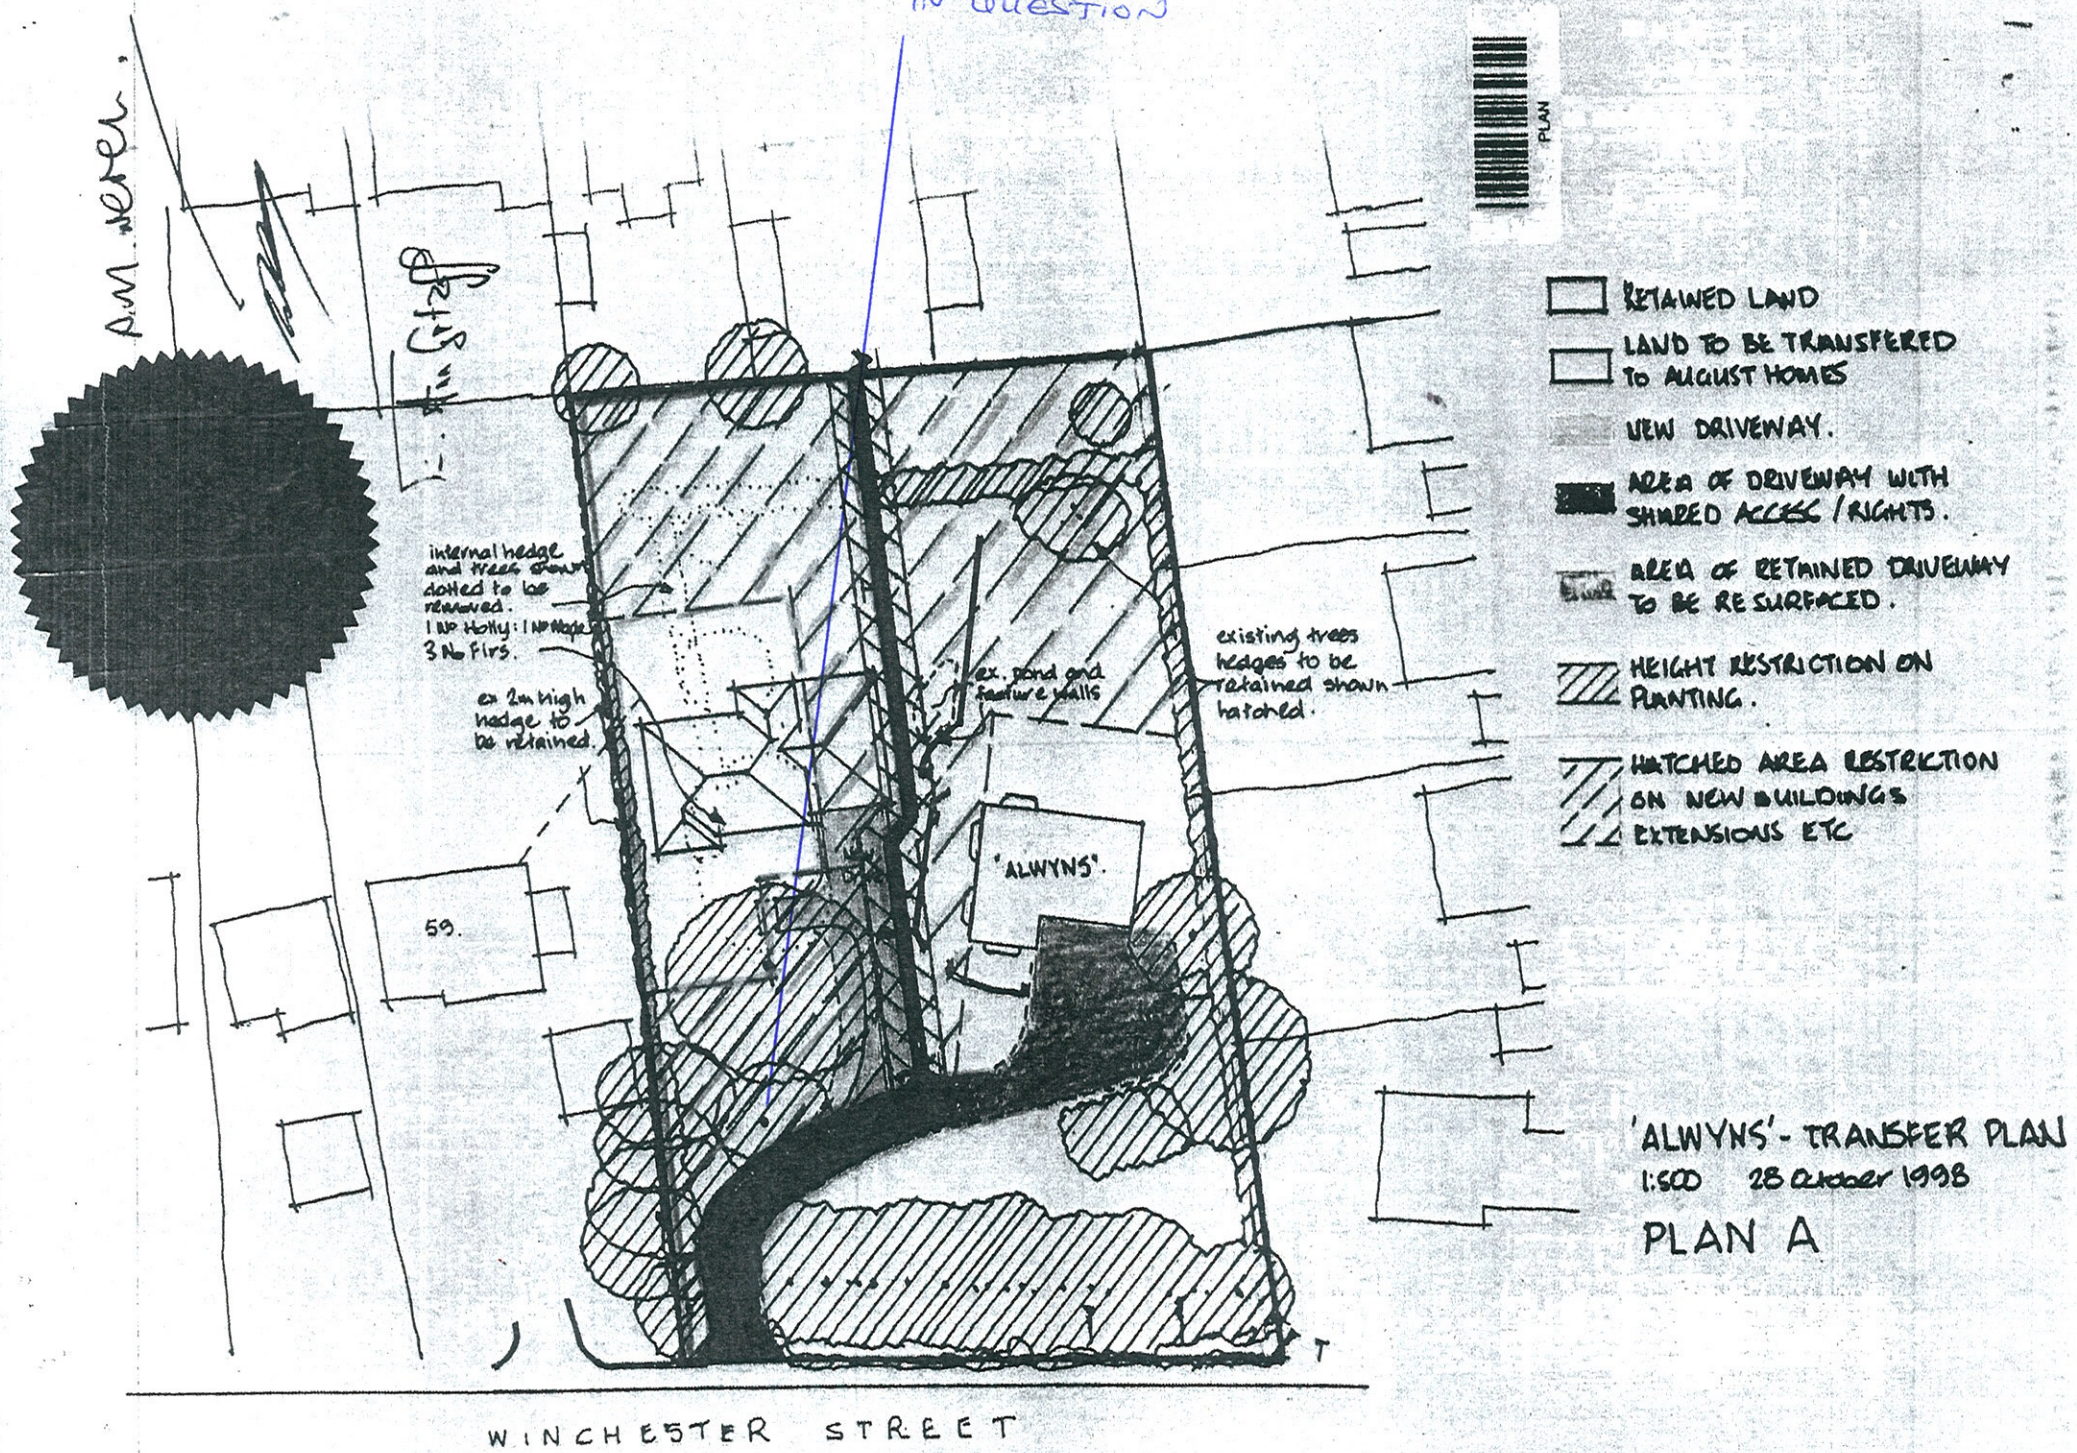

'ALWYNS' - TRANSFER PLAN
1:500 28 October 1998
PLAN A