62 LAKEWOOD ROAD, SO53



revision | date | drawn | description

LA HALLY ARCHITECT

38 LEIGH ROAD EASTLEIGH SO50 9DT
07789 300 937 02380 616 698
www.lahally.com design@lahally.com

DRAWING STATUS: ISSUED FOR PLANNING SUBMISSION

client: **MR AND MRS EVANS**

job: **62 LAKEWOOD ROAD**

drawing: **REAR ELEVATION AS PROPOSED**

date	drawn	scale	drawing no.	rev.
DEC 2010	EW/LH/PT	1:50 @ A3	**208.PL.003**	

REAR ELEVATION AS PROPOSED 1:50 @ A3

62 LAKEWOOD ROAD, SO53



revision	date	drawn	description

LA HALLY ARCHITECT

38 LEIGH ROAD EASTLEIGH SO50 9DT
07789 300 937 02380 616 698
www.lahally.com design@lahally.com

DRAWING STATUS: ISSUED FOR PLANNING SUBMISSION

client: **MR AND MRS EVANS**

job: **62 LAKEWOOD ROAD**

drawing: **FRONT ELEVATION AS PROPOSED**

date	drawn	scale	drawing no.	rev.
DEC 2010	EW/LH/PT	1:50 @ A3	**208.PL.004**	

FRONT ELEVATION AS PROPOSED 1:50 @ A3

62 LAKEWOOD ROAD, SO53

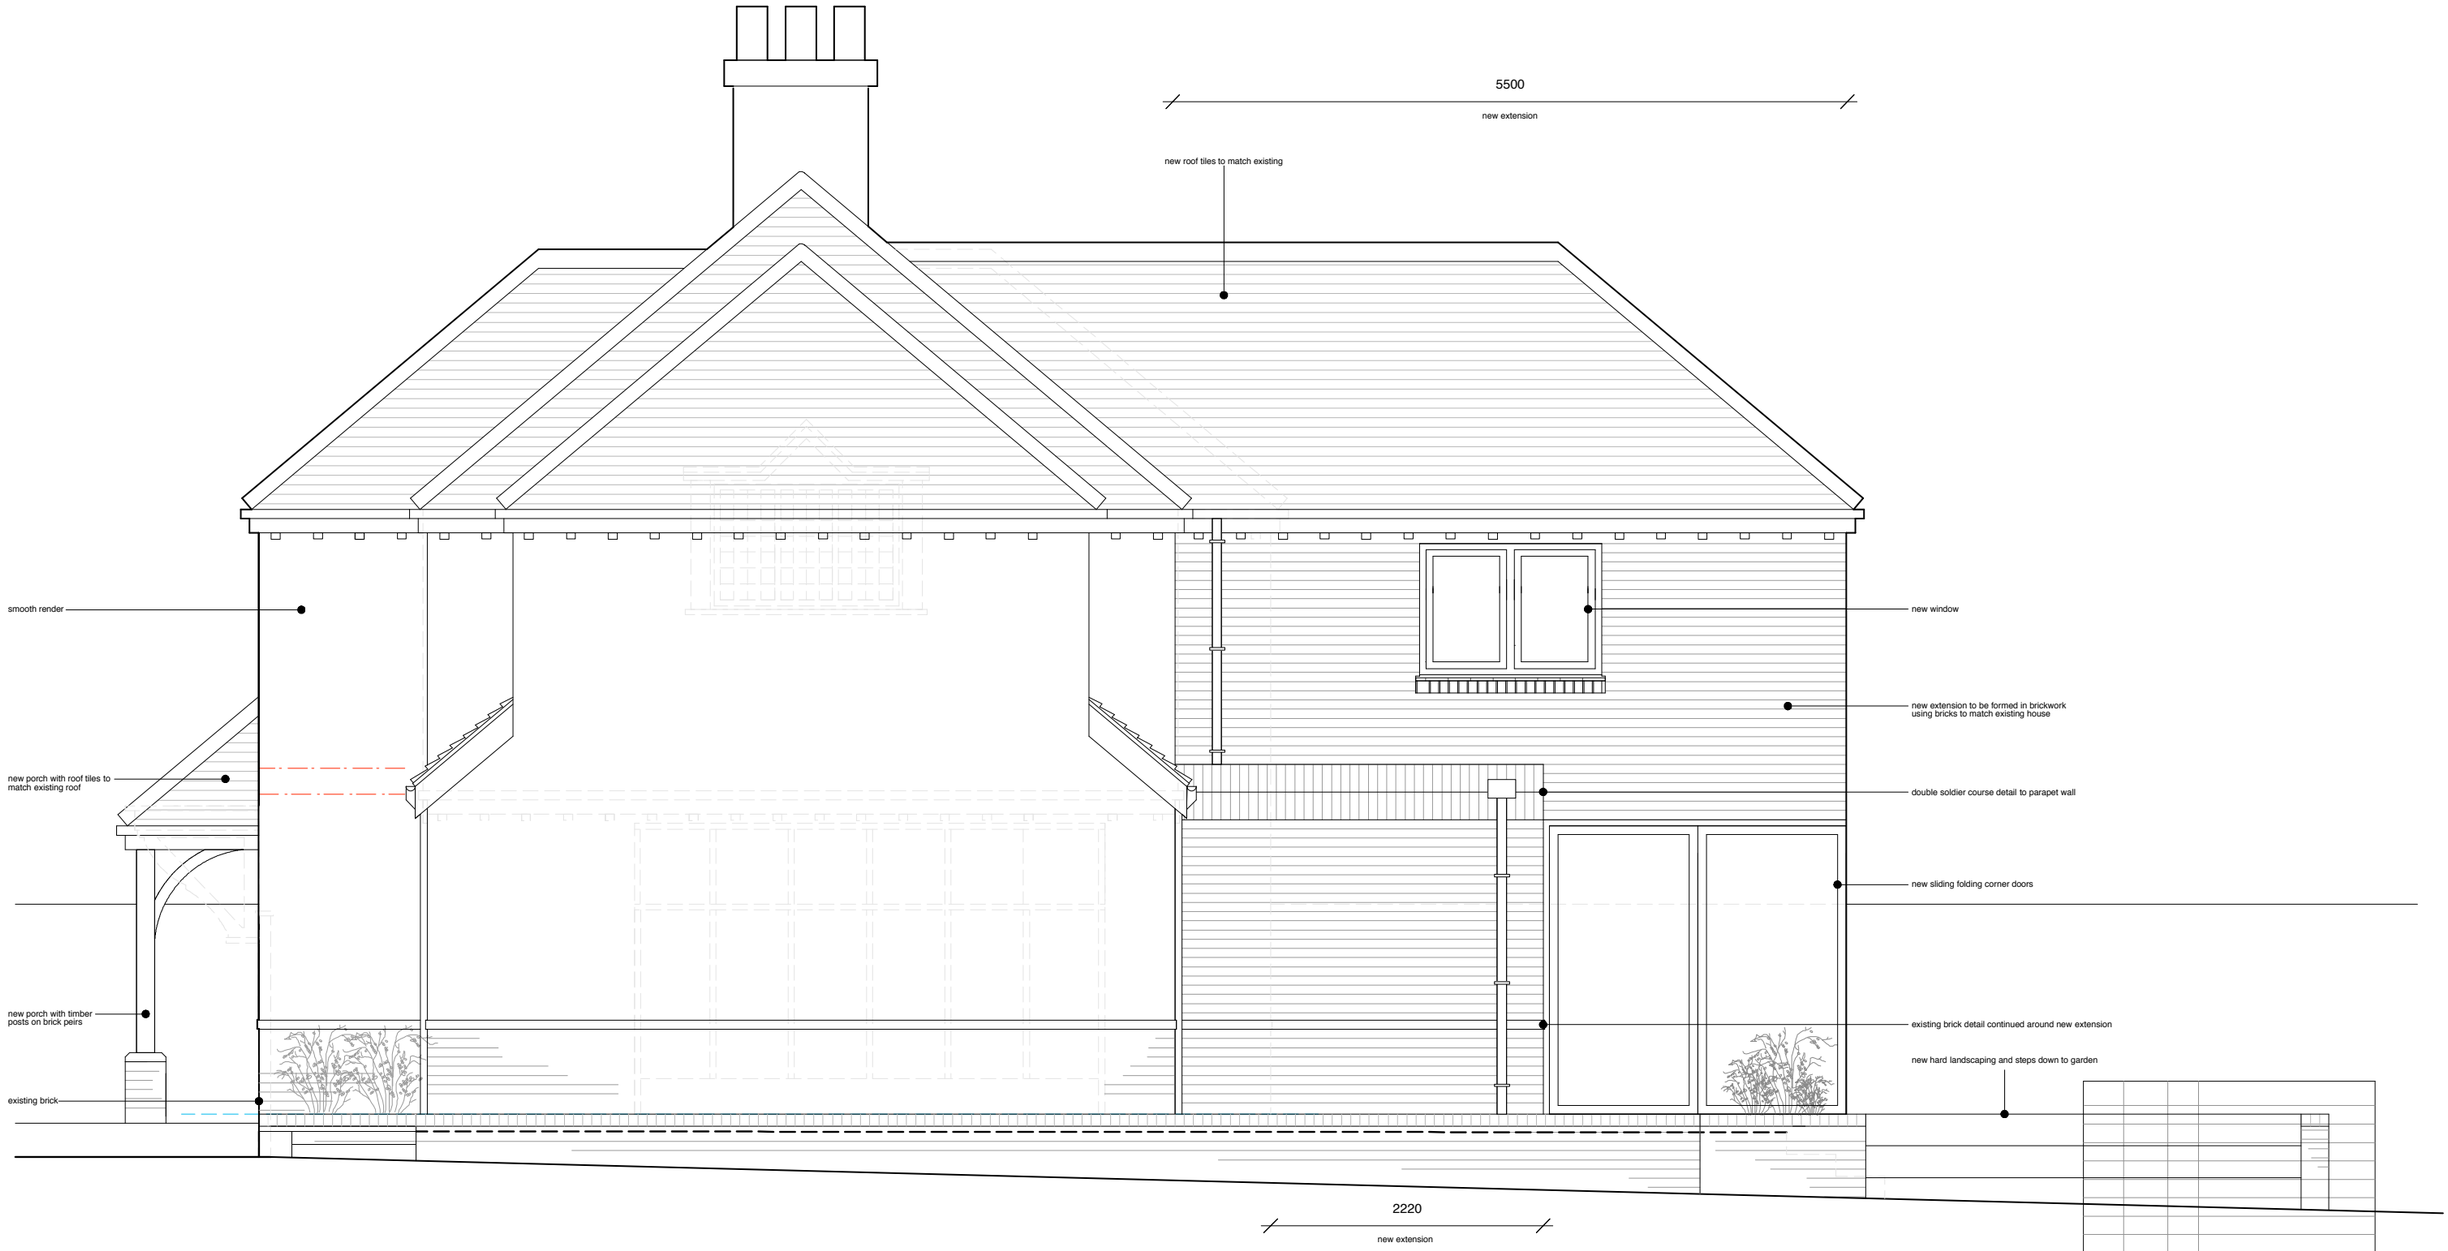

revision	date	drawn	description

LA HALLY ARCHITECT

38 LEIGH ROAD EASTLEIGH SO50 9DT
07789 300 937 02380 616 698
www.lahally.com design@lahally.com

DRAWING STATUS: ISSUED FOR PLANNING SUBMISSION

client: **MR AND MRS EVANS**

job: **62 LAKEWOOD ROAD**

drawing: **FLANK ELEVATION AS PROPOSED**

date	drawn	scale	drawing no.	rev.
DEC 2010	EW/LH/PT	1:50 @ A3	**208.PL.005**	

FLANK ELEVATION AS PROPOSED 1:50 @ A3

62 LAKEWOOD ROAD, SO53

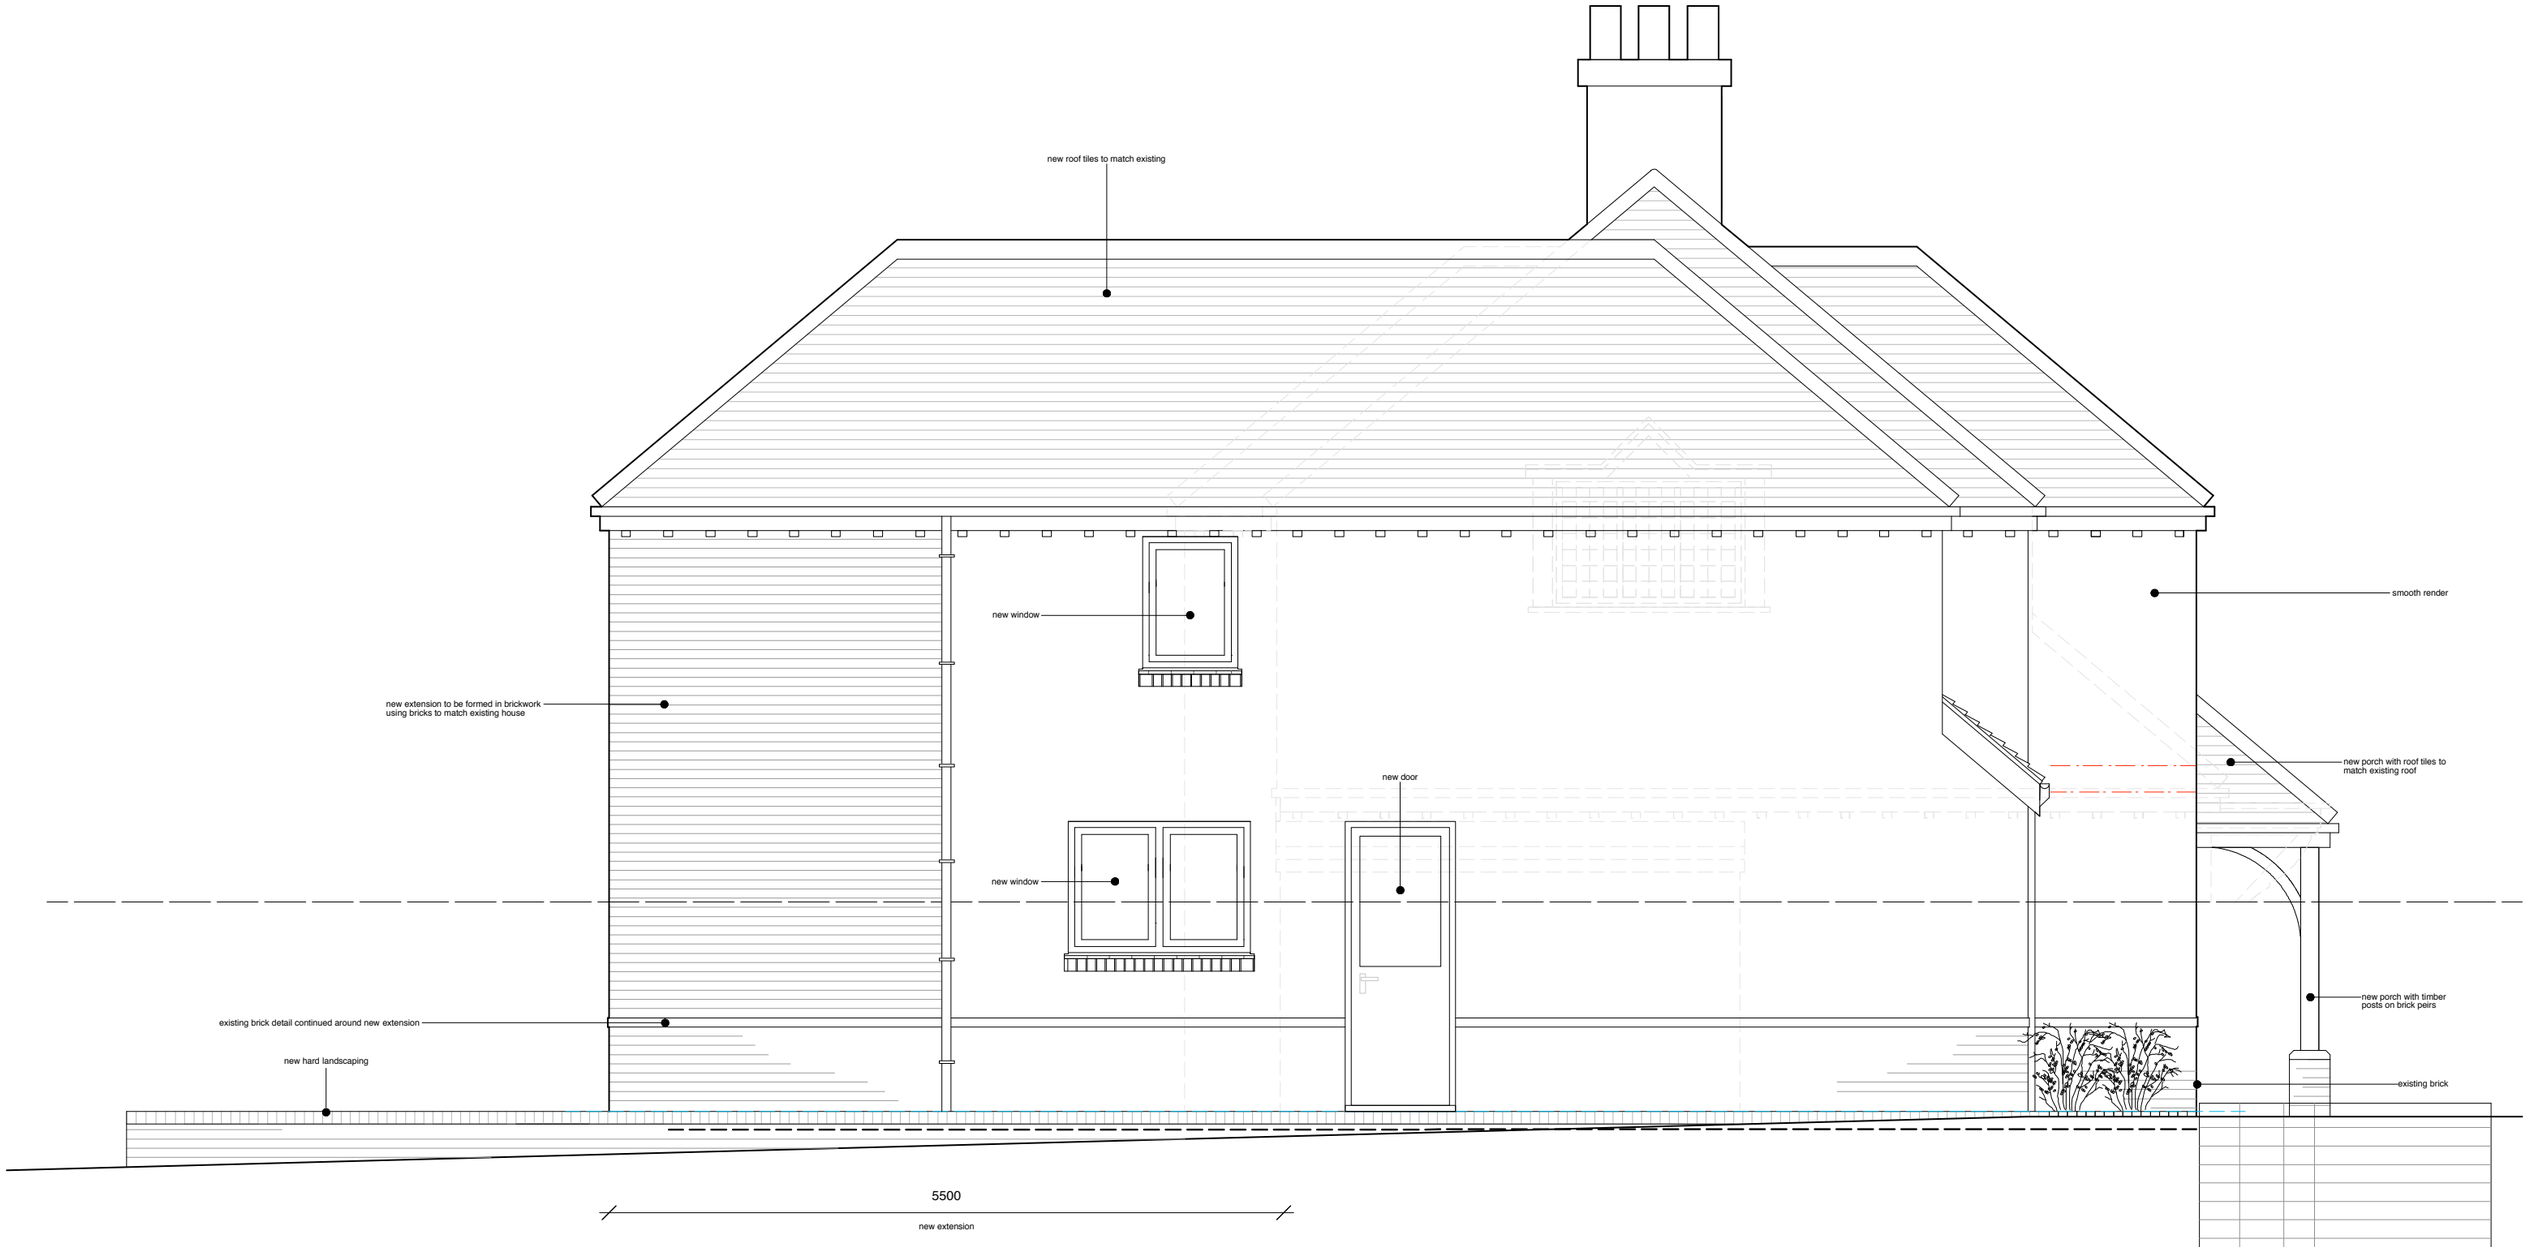

FLANK ELEVATION AS PROPOSED 1:50 @ A3

revision	date	drawn	description

LA HALLY ARCHITECT

38 LEIGH ROAD EASTLEIGH SO50 9DT
07789 300 937 02380 616 698
www.lahally.com design@lahally.com

DRAWING STATUS: ISSUED FOR PLANNING SUBMISSION

client: **MR AND MRS EVANS**

job: **62 LAKEWOOD ROAD**

drawing: **FLANK 2 ELEVATION AS PROPOSED**

date	drawn	scale	drawing no.	rev.
DEC 2010	EW/LH/PT	1:50 @ A3	208.PL.007	