Ordnance Survey®

OS Sitemap®



Produced 14.03.2010 from the Ordnance Survey National Geographic Database and incorporating surveyed revision available at this date. © Crown Copyright 2010.

Reproduction in whole or part is prohibited without the prior permission of Ordnance Survey.

Ordnance Survey, the OS Symbol and OS Sitemap are registered trademarks of Ordnance Survey, the national mapping agency of Great Britain.

The representation of a road, track or path is no evidence of a right of way.

The representation of features as lines is no evidence

Metres
0 20 40
Scale 1:1250

Supplied by: **Outlet User**
Serial number: 00052700
Centre coordinates: 448933 109700.25

Site Location Plan
Scale 1:1250

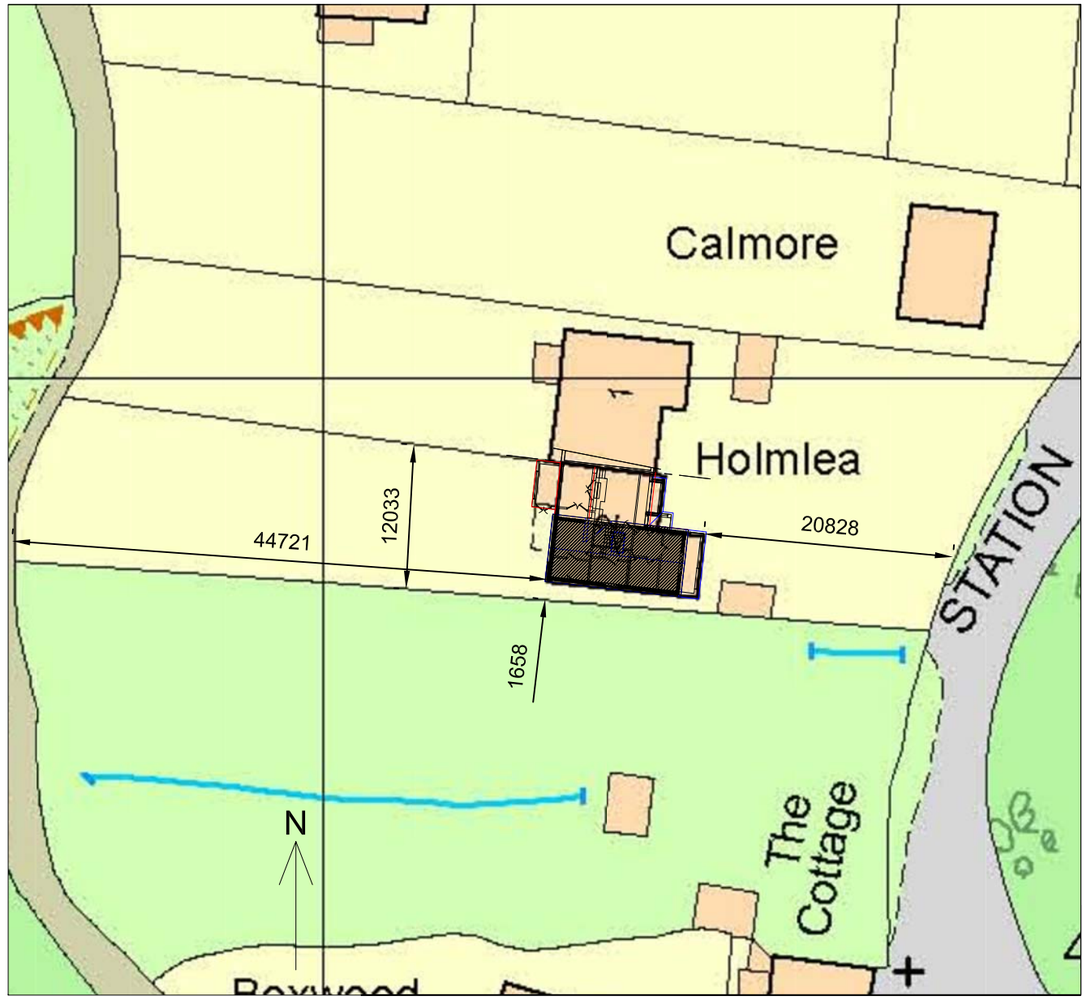

Proposed Block Plan
Scale 1:500

1:500 @ A3
mm 0 10 20 30 40 50
mtrs 0 50 100 150 200 250

Drawing Title.
Site & Block Plans

SITE ADDRESS	CLIENT ADDRESS
Mr Kellaway & Miss Masters 2 Homlea Station Road Bursledon Southampton SO31 8AA	SAME

Scale.
as noted PAPER SIZE A3

Date.
October 2010

Drawn by.
R.N.S.

Sanders Design Services LTD

95 Cedar Road
Hythe
Southampton
SO45 3PX

tel 023 8020 7195
fax 023 8020 7195
mobile 07833 912992
e-mail robert@sanders1993.fsnet.co.uk

Drawing No
KEL sht 3

Revision
x