SIGN TYPE	DESCRIPTION
GC1Can	100mm aluminium tray with full backtray with upstand and externally illuminated with 4 down lighters.
LOCATION	
03 a & c	SPECIFICATION
QUANTITY	9350mm x 1000mm
02	
REF CODE	*n/a*



SIGN TYPE	DESCRIPTION
GC2Can	100mm aluminium tray with full backtray with upstand and externally illuminated with 4 down lighters.
LOCATION	
03 b & d	SPECIFICATION
QUANTITY	8300mm x 1000mm
02	
REF CODE	*n/a*



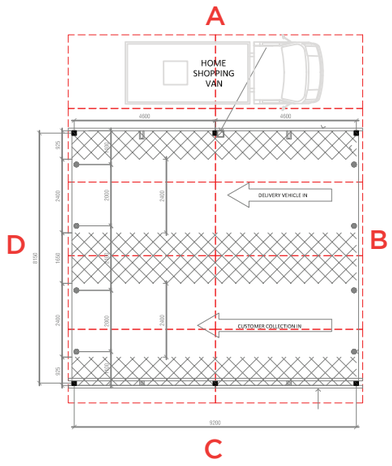



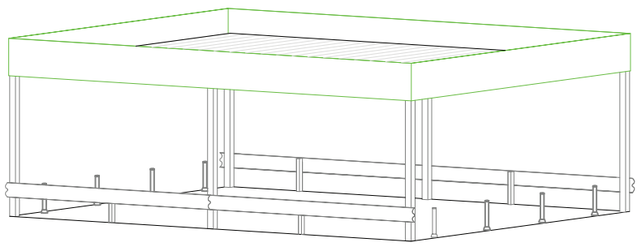

A

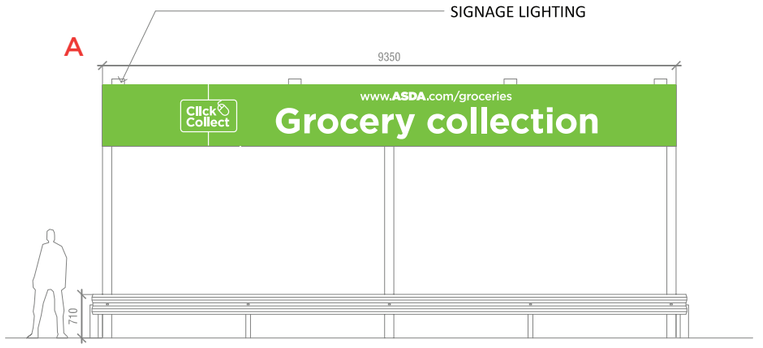

B



C

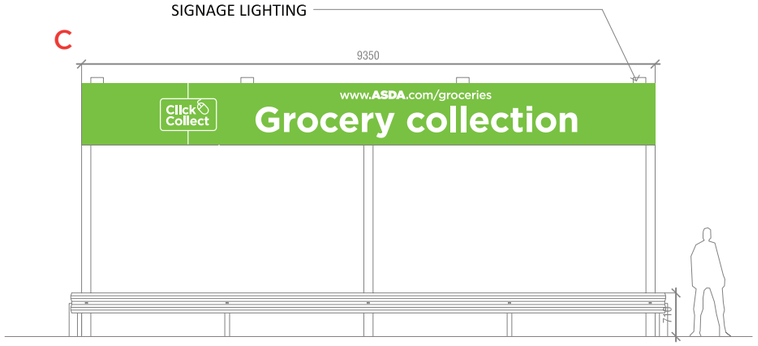

D

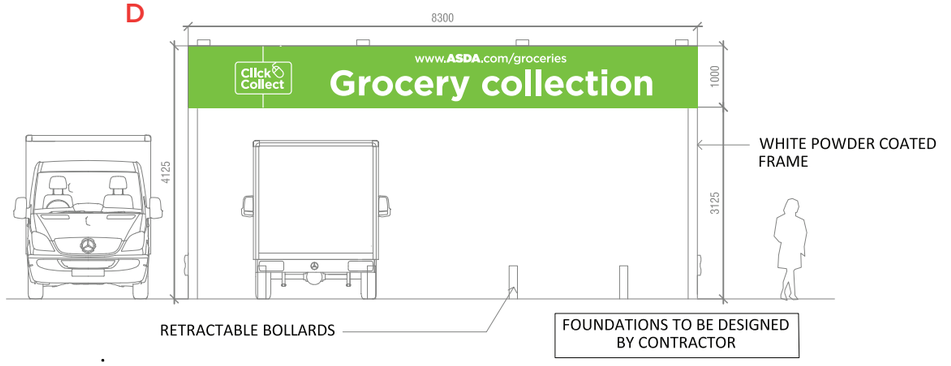

AUTOLOK SECURITY POST

ANTI RAM RAID POST (KTARP)



- EXTRA HEAVY DUTY 100MM STEEL SQUARE POST
- FULLY TELESCOPIC - FITS FLUSH WITH SURFACE WHEN NOT IN USE
- RETRACTABLE HANDLE FOR EASY OPERATION
- SUMERGED DEPTH 770MM
- EXTENDS TO 540MM
- 4MM GAUGE STEEL
- CATCH PLATE ACTION WHEN POST FULLY EXTENDED
- ZINC PLATED FOR CORROSION PREVENTION
- INCLUDES PP10 HIGH SECURITY DISCUS PADLOCK
- 4 PIN CYLINDER LOCK WITH 2 KEYS
- STAINLESS STEEL BODY WITH HARDENED STEEL SHACKLE

Issue No.	Date	Brief Description	Raised	Amended

AMENDMENTS (Latest issue number applies)

0m 1 2 3 4 5 6 7 8 9 10m

EASTLEIGH			
Elevations			
SCALE	1:100	APPROVED	S Ford

ASDA

EXACT SIGNAGE POSITIONS TO BE DETERMINED ON SITE BY ARCHITECT

ALL SCALES @ A3. FOR GUIDANCE ONLY. DO NOT SCALE FROM THIS DRAWING.

This scheme is a visual representation of our signage proposal. Sizes, colours and physical attributes of the actual signage may vary due to the limitations of the manufacturing process.
This document is the property of Omega Signs Ltd. and must not be passed to third parties without prior consent. Any unauthorised use of this document will result in a design fee being charged.
Copyright © Omega Signs 2012.

EASTLEIGH
Grocery Collection

OmegaSigns®

Omega Signs ltd, Newmarket Approach, Leeds, LS9 0RJ
T: 0113 240 3000 F: 0113 249 2228
E: info@omega-signs.co.uk W: www.omega-signs.co.uk

JOB NUMBER	DATE	DESIGNER	ISSUE
96318v01	28-05-12	NL	1

EASTLEIGH			
Site Plan			
SCALE	1:300	APPROVED	S Ford

Direction of sign | Single Sided | Double Sided

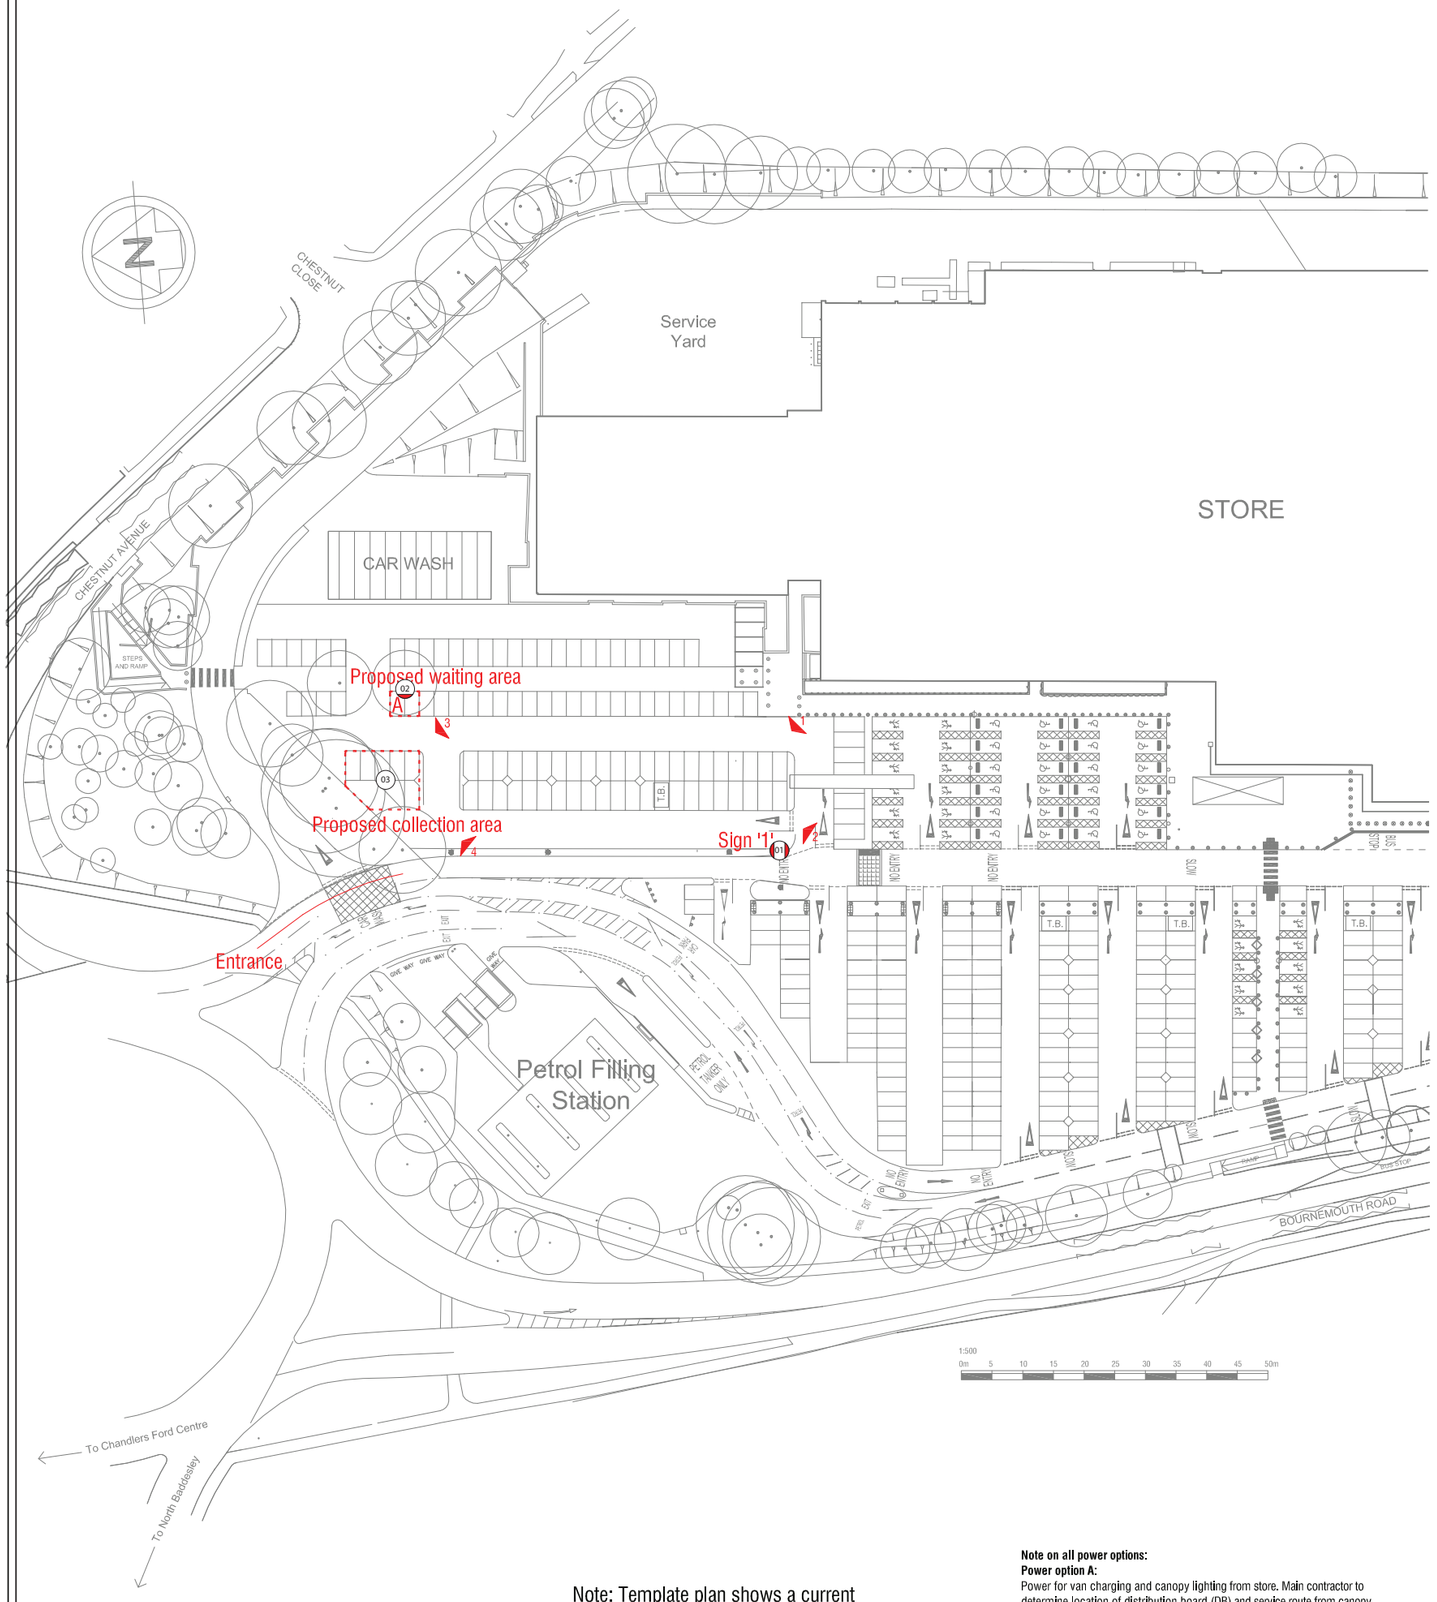

Existing Layout - 1:500

Note: Template plan shows a current proposed scheme for alterations to the entry/ exit route.

Note on all power options:
Power option A:
Power for van charging and canopy lighting from store. Main contractor to determine location of distribution board (DB) and service route from canopy to DB.
Power option B:
Power for canopy lighting from existing car park lighting.
No van charging requires insulated totes.

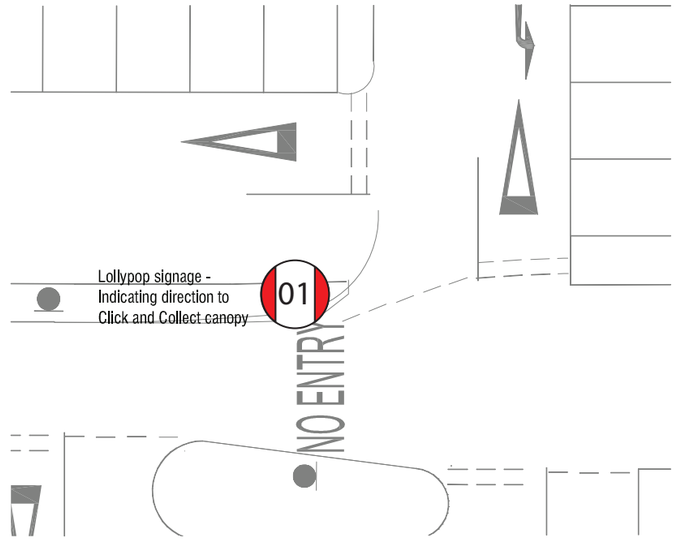

Proposed sign Location - 1:100

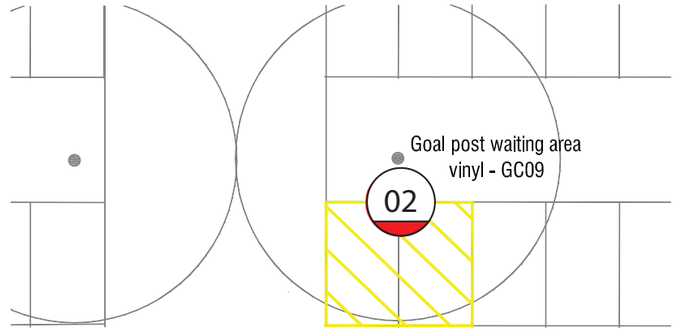

2 CAR OVERFLOW SPACES
(Spare spaces denoted by hatched lines).

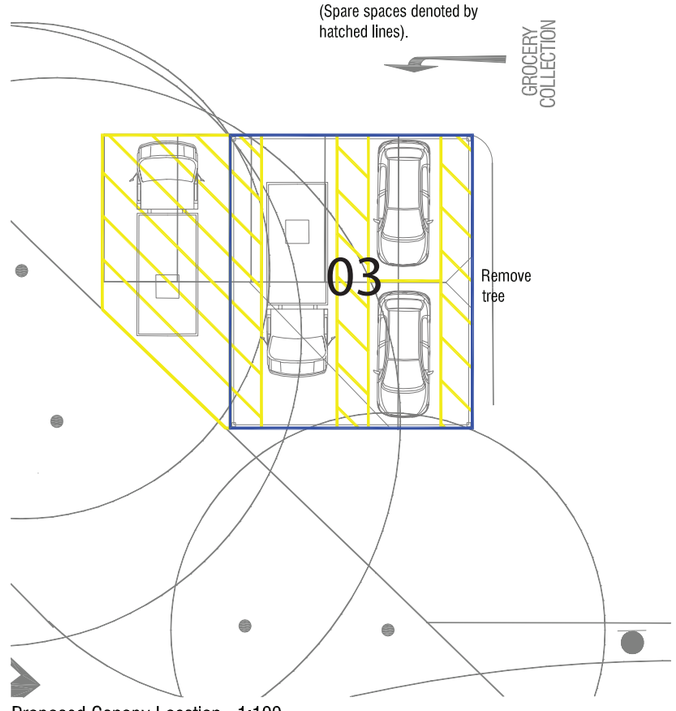

Proposed Canopy Location - 1:100

Omega Signs ltd, Newmarket Approach, Leeds, LS9 0RJ
T: 0113 240 3000 F: 0113 249 2228
E: info@omega-signs.co.uk W: www.omega-signs.co.uk

JOB NUMBER	DATE	DESIGNER	ISSUE
96318v01	28-05-12	NL	1

EASTLEIGH			
Grocery Collection Signage			
SCALE	1:50/1:100	APPROVED	S Ford

DESCRIPTION		SPECIFICATION	
Post mounted Rototek discs		640mm diameter	
LOCATION	QUANTITY	SIGN TYPE FRONT	SIGN TYPE BACK
		GC03	GC02
1	01		
REF CODE	*EXT-*		

SIGN TYPE	DESCRIPTION
GC09 (00)	Twin post waiting area sign.
LOCATION	
2	SPECIFICATION
QUANTITY	1200mm x 600mm
01	
REF CODE	*EXT-0053*

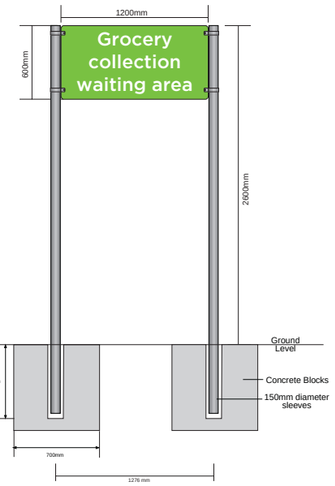

POST MOUNTED DISC FOUNDATION DETAILS

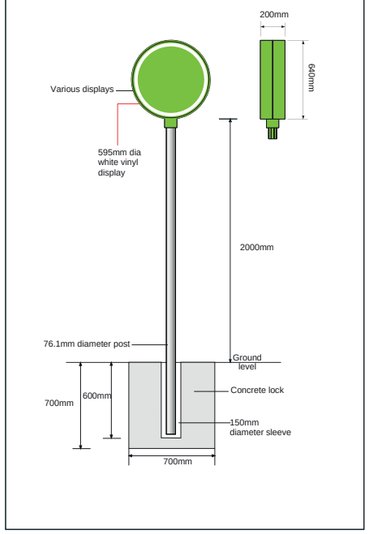

Omega Signs ltd, Newmarket Approach, Leeds, LS9 0RJ
T: 0113 240 3000 F: 0113 249 2228
E: info@omega-signs.co.uk W: www.omega-signs.co.uk

JOB NUMBER	DATE	DESIGNER	ISSUE
96318v01	28-05-12	NL	1