REVISION HISTORY			
REV	DESCRIPTION	DATE	APPROVED
A	fence line amended	9/4/15	

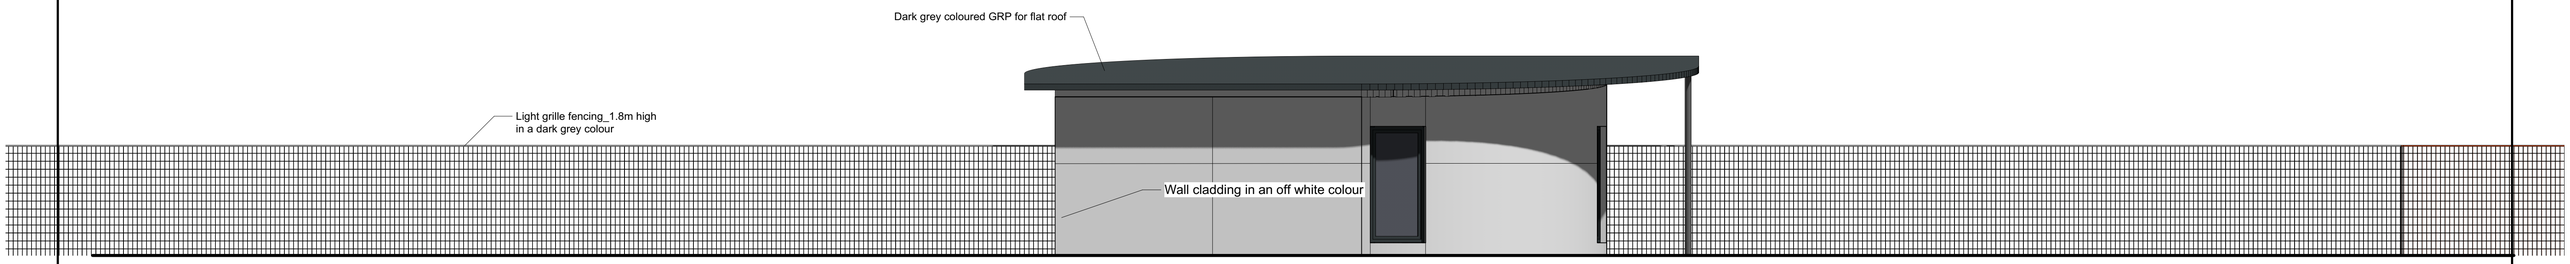

North West Elevation

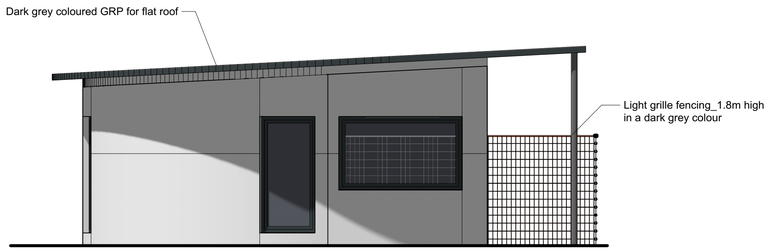

South West Elevation

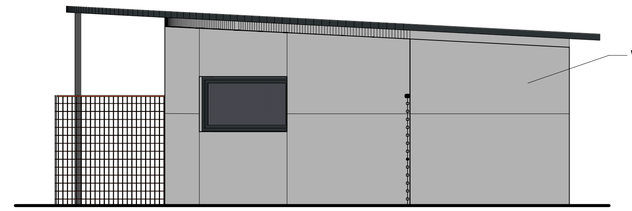

North East Elevation

South West Elevation

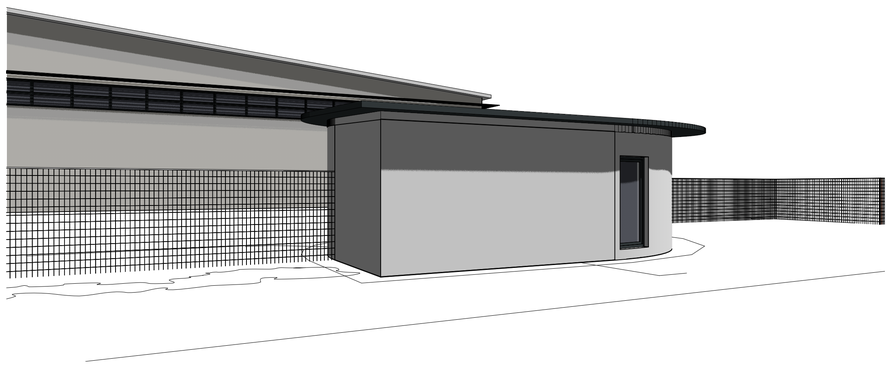

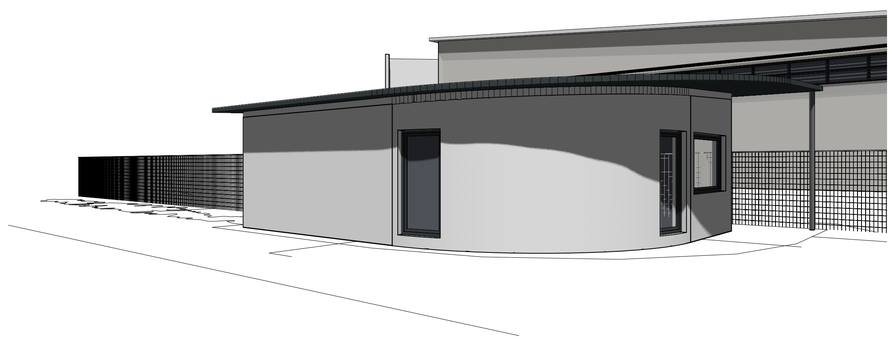

No.	Date	Revision Notes	Zone	Approvals	No.	Date	Issue Notes
:rNo	:rDate	:rNote		:rAppr			

Design Firm
b3 architecture
paceycombe house, paceycombe way
dorcheset DT1 3WB
01305 257631

Consultant
Planning

Project Title
CooperVision
Visitor Experience

Sheet Title
Proposed Security Lodge Elevations
SP4

Project Manager	Project ID: 849
Drawn By	Scale: 1:50 @ A1
Reviewed By	Sheet No.: 849_P02 A
Date: December 2014	of
CAD File Name	