Do not scale from this drawing - All dimensions are to be checked on site and any discrepancies to be reported to the architect before construction commences. If in doubt ask. © This drawing remains the property of Brook Morton Architecture and may not be copied without written authorisation.

(B-29/09/2015-Car port removed) (A-29/07/2015-Planning Issue) Revisions

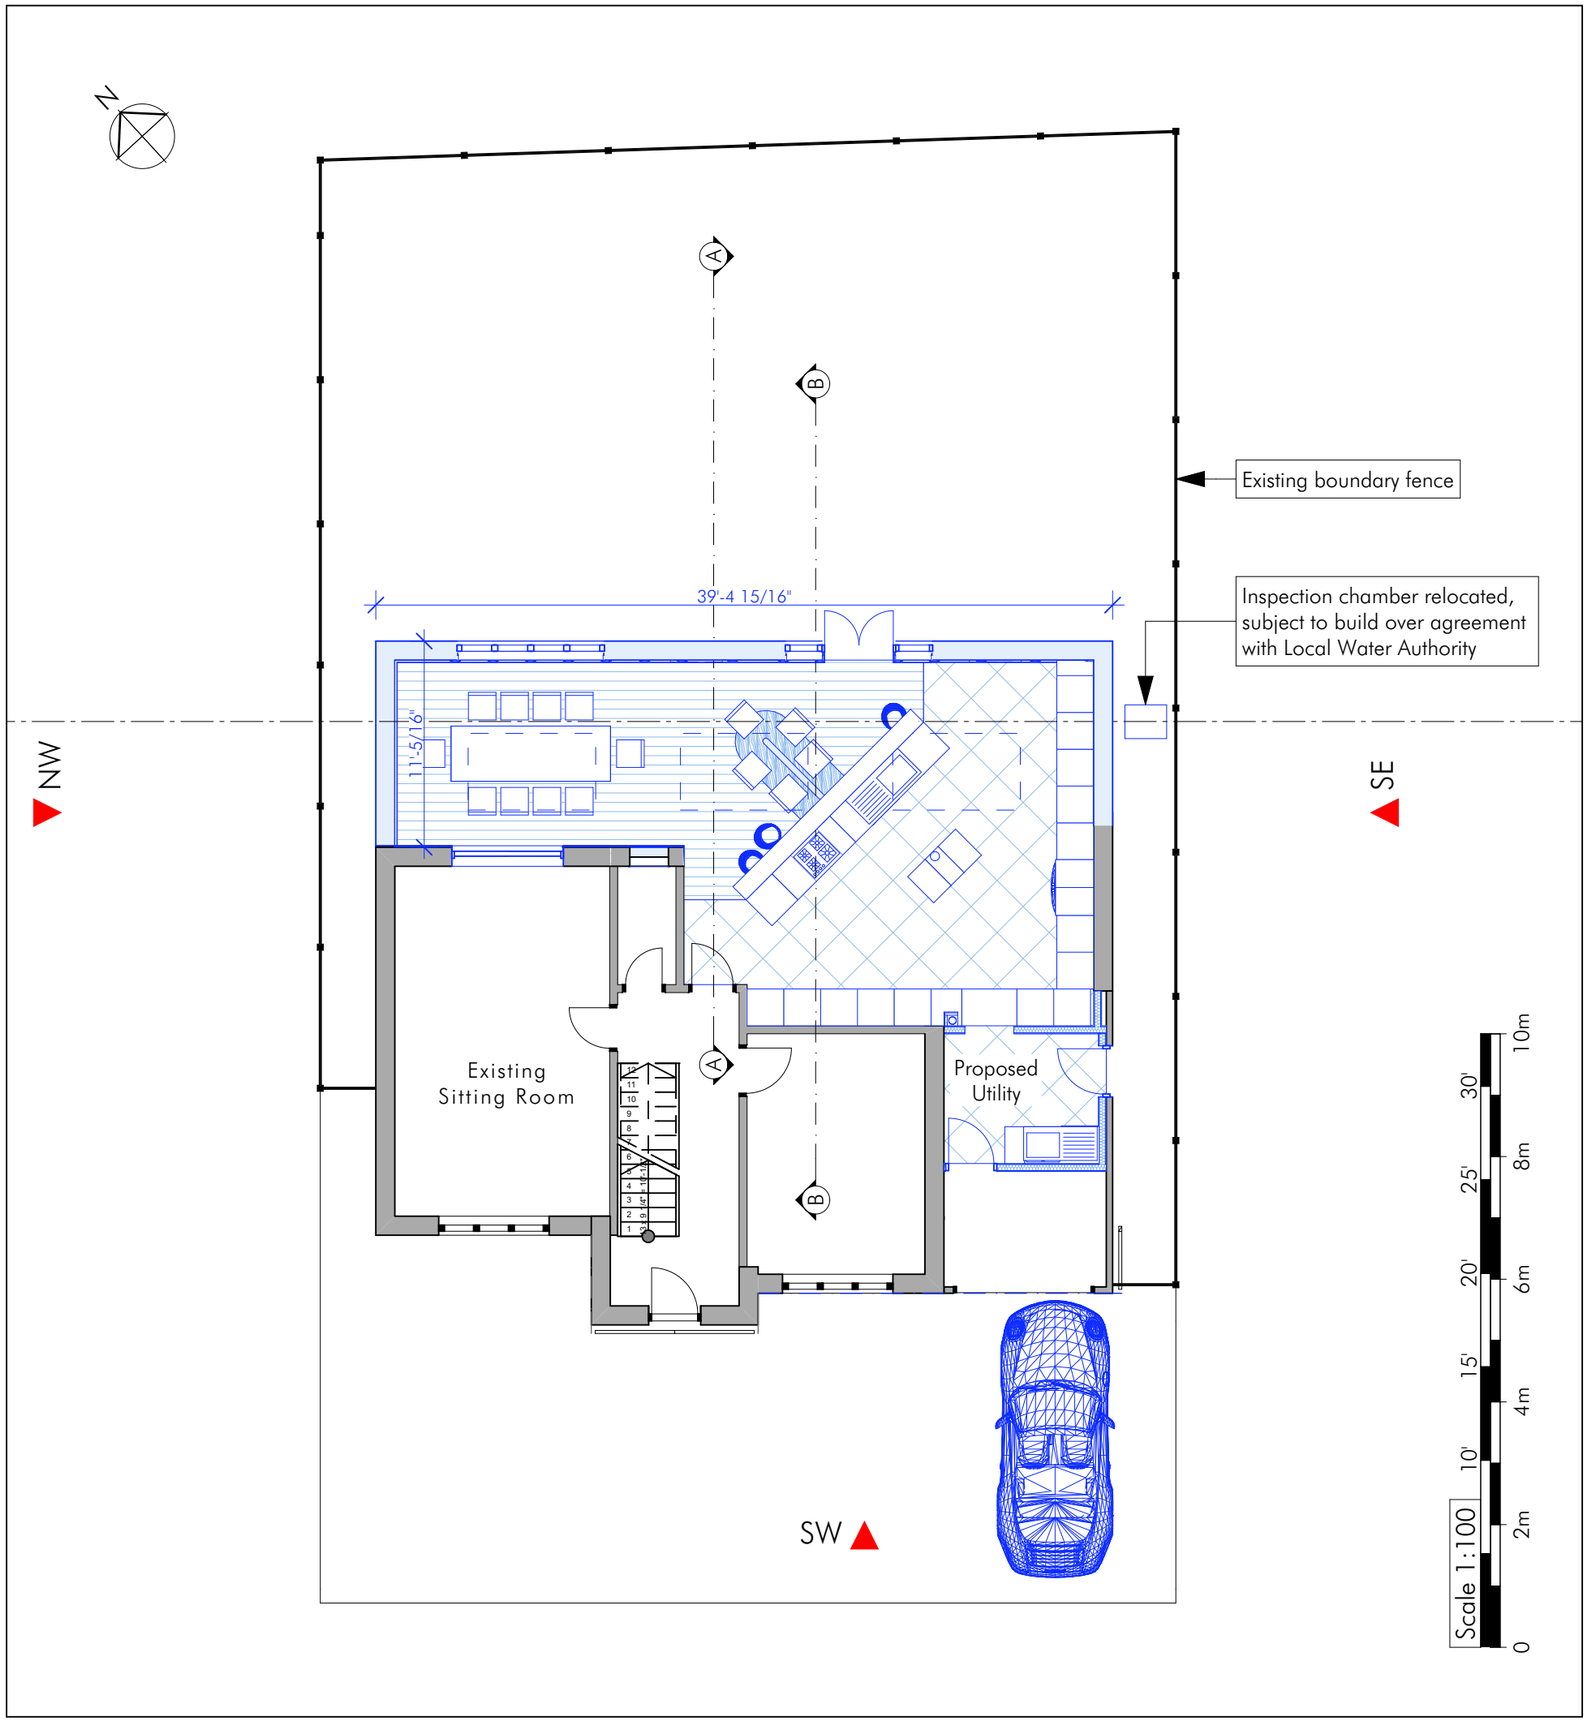

Proposed - Ground Floor Plan 1:100



1 Proposed aerial view from rear garden



2 Car port



3 Car port

Neal and Kate Millstein

Client

45 Telford Gardens, Hedge End SO30 2TQ

Project

Initial issue 29th July 2015

Scales 1:100 at A3

Drawing No. BMA123/PL04B

SK/PL/BR/CON

Proposed Site Layout Plan

29b Stoney Lane
Winchester SO22 6DP
M:07881 911806
nicholas@brookmorton.com
www.brookmorton.com

BROOK MORTON Architecture