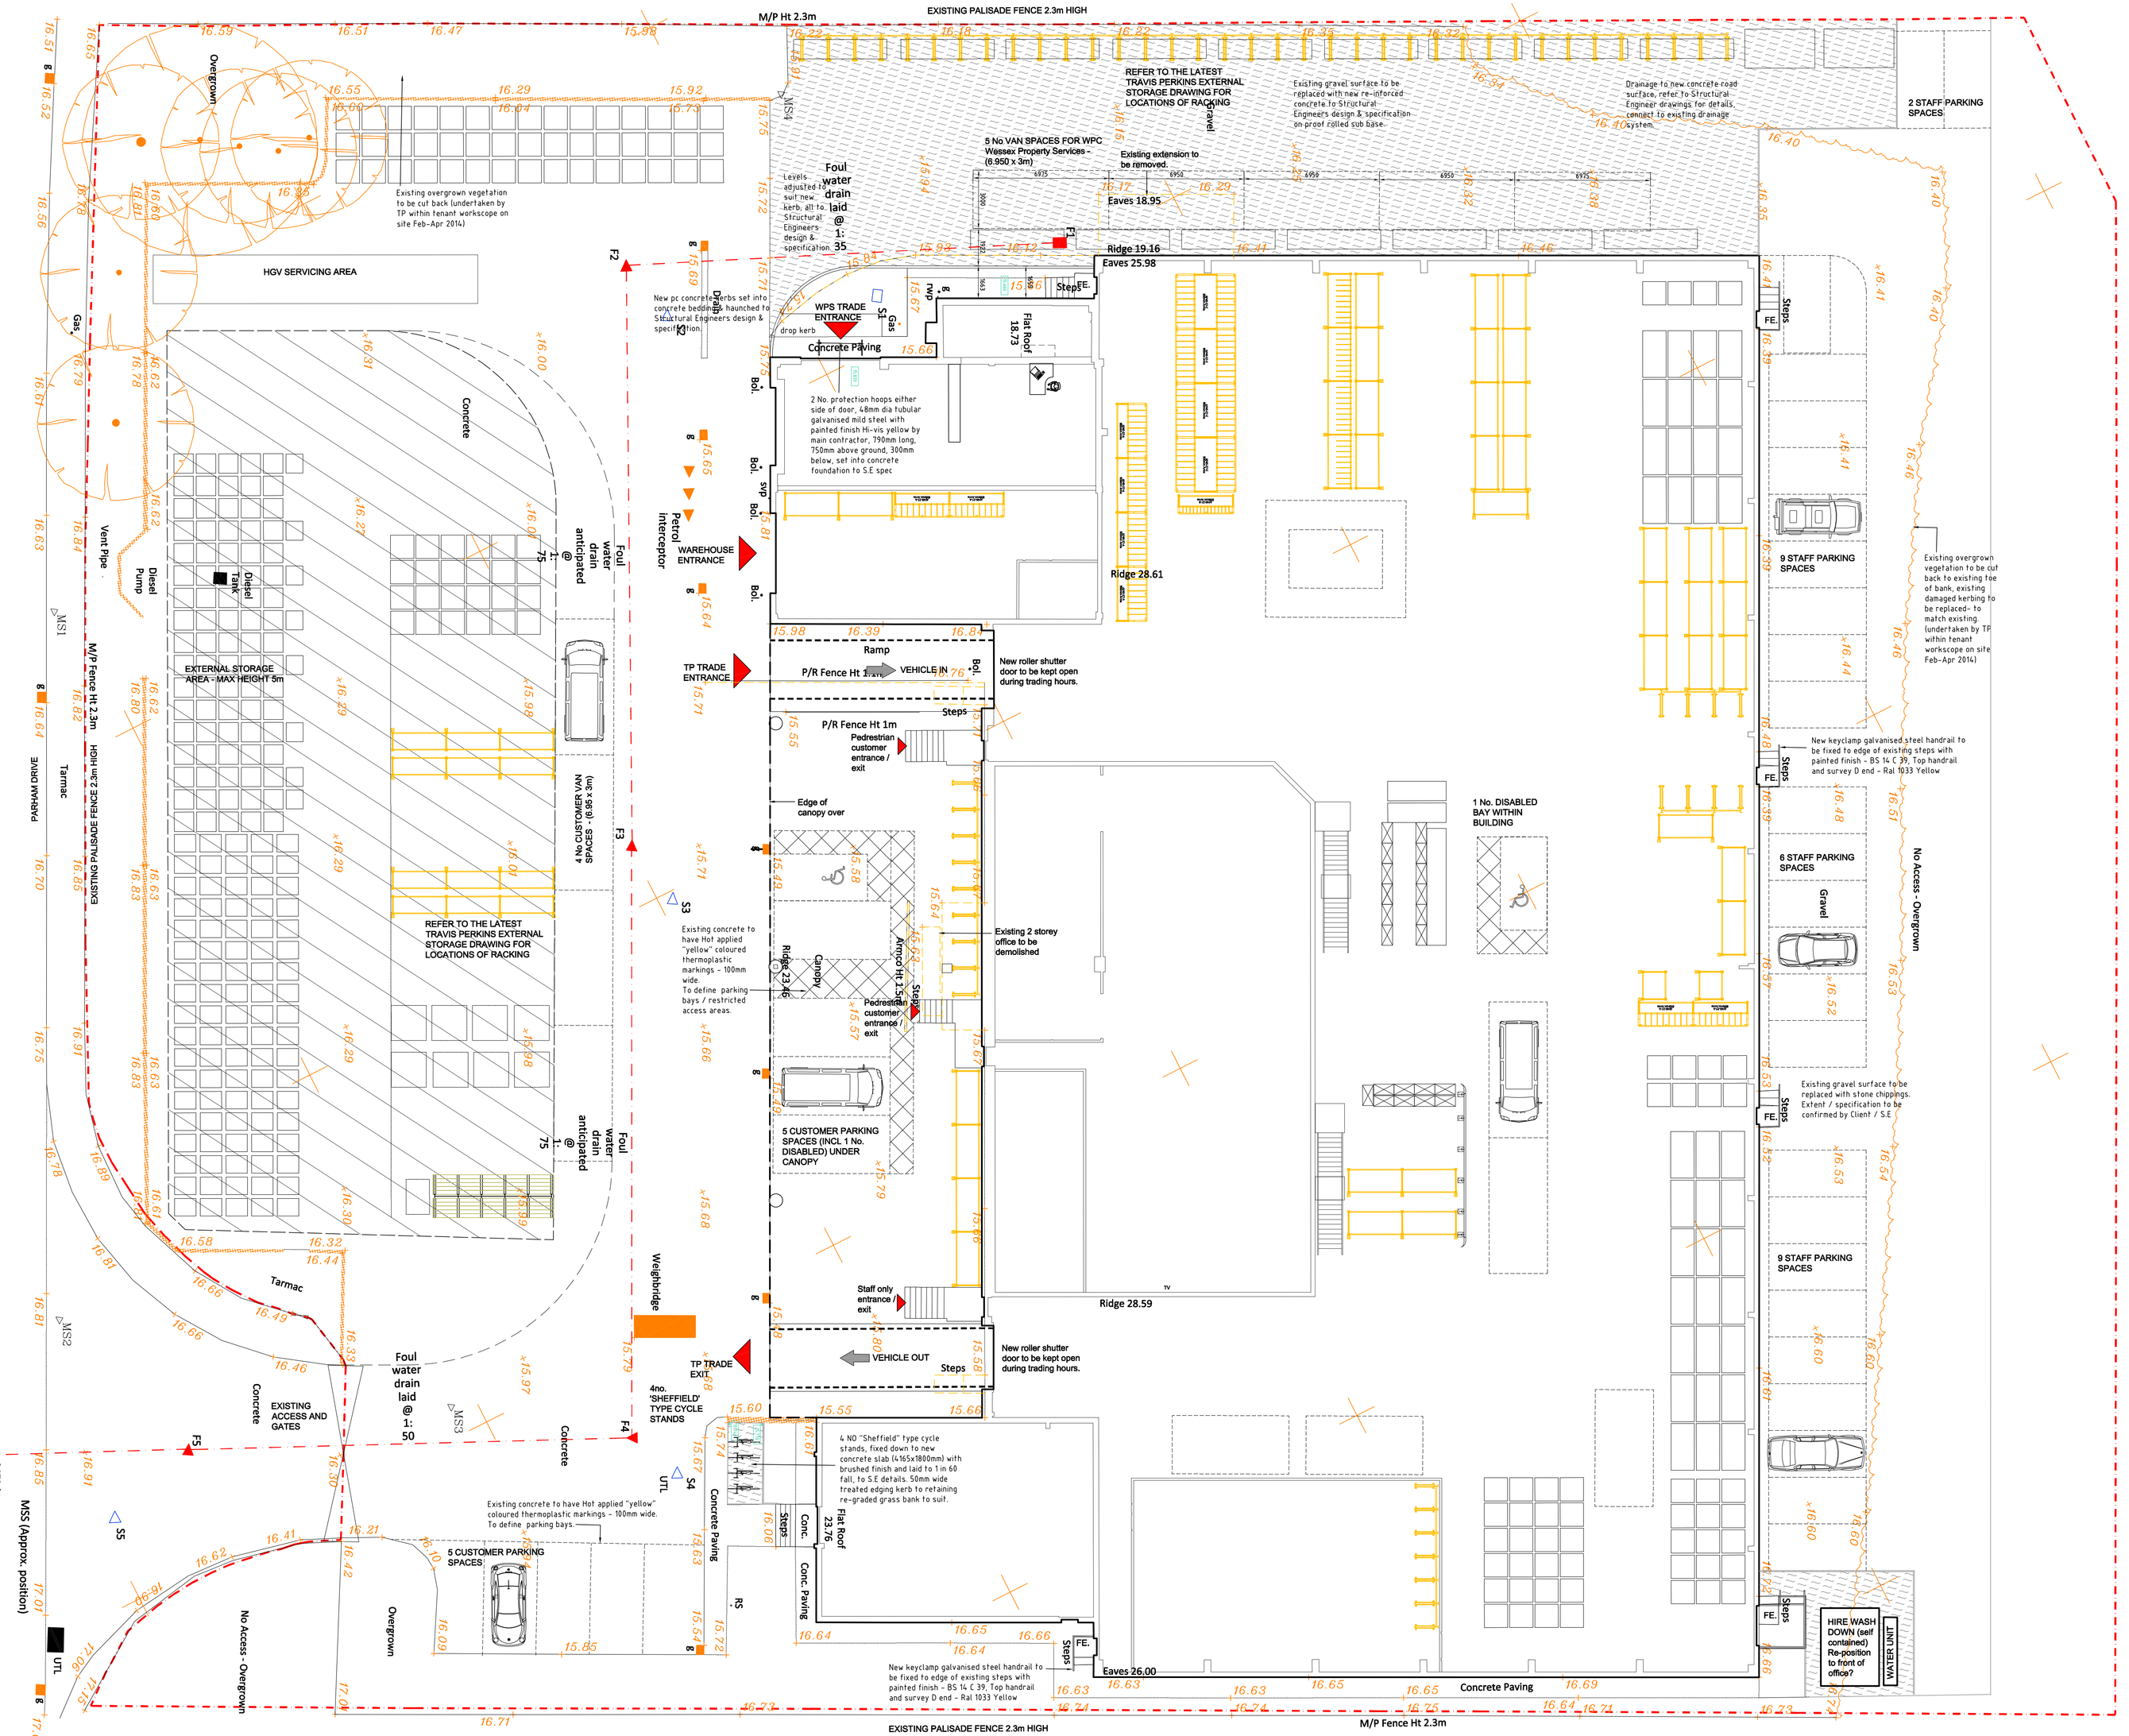

Notes:

- The sole copyright of this drawing is vested in the Architect.
- The reproduction of this drawing is expressly prohibited either in part or in whole, without the written consent of the Architect.
- All dimensions to be verified on site prior to any shop or site works being commenced.
- Any discrepancies to be reported to the architect before any work is put in hand.
- Do not scale from this drawing.
- This drawing is to be used in conjunction with relevant consultant's and specialist's drawings.
- This drawing is to be read in conjunction with Drawing Nos.-

Drawing based on JPP Consulting drawing TP/ELP/1FA/S01

Proposals subject to Local authority approval, detailed design and statutory approvals.

1m 0 1m 3m 5m 7m 9m

The Developer is to use all reasonable endeavours to ensure that all building materials, components and tool hire are purchased from the Travis Perkins Group - Section 3 of the TPDS.

Refer to JPP - Structural Engineers drawings and specifications for new drainage / road surfaces / levels.

Rev:	Description:	Date:
C.	Redrawn to suit latest client layout - 2.4 a dated 07.05.14. HSP adjusted position of 4 no van bays in front yard to clear artic turning radius, 1 no racking bay omitted to personel entrance under canopy (middle door).	19.05.2014
B.	Roller shutter door note added & Hire Wash down note adjusted, alternative position shown to front of office as requested by TP. Cycle area moved to left of steps & note added.	03.05.2014
A.	Issued for Tender	06.04.2014

Status
APPROVAL / COMMENTS

HITCHMAN STONE PARTNERSHIP
ARCHITECTS & CONSULTANTS
14 Market Place, Warwick, Warwickshire, CV34 4SL
arch@hitchman-stone.co.uk Tel: 01926 499858 / Fax: 01926 492750

Project
UNITS 16-17 PARHAM DRIVE
EASTLEIGH - SO50 4NU

Drawing Title
PROPOSED SITE PLAN

Drawn	Scale	At	Date
SD/MH	1:125	A0	18.02.2014

Please consider the environment before printing this drawing!

Drawing No.	Revision
2160-15	C