

4 GREEN'S CLOSE, SO50

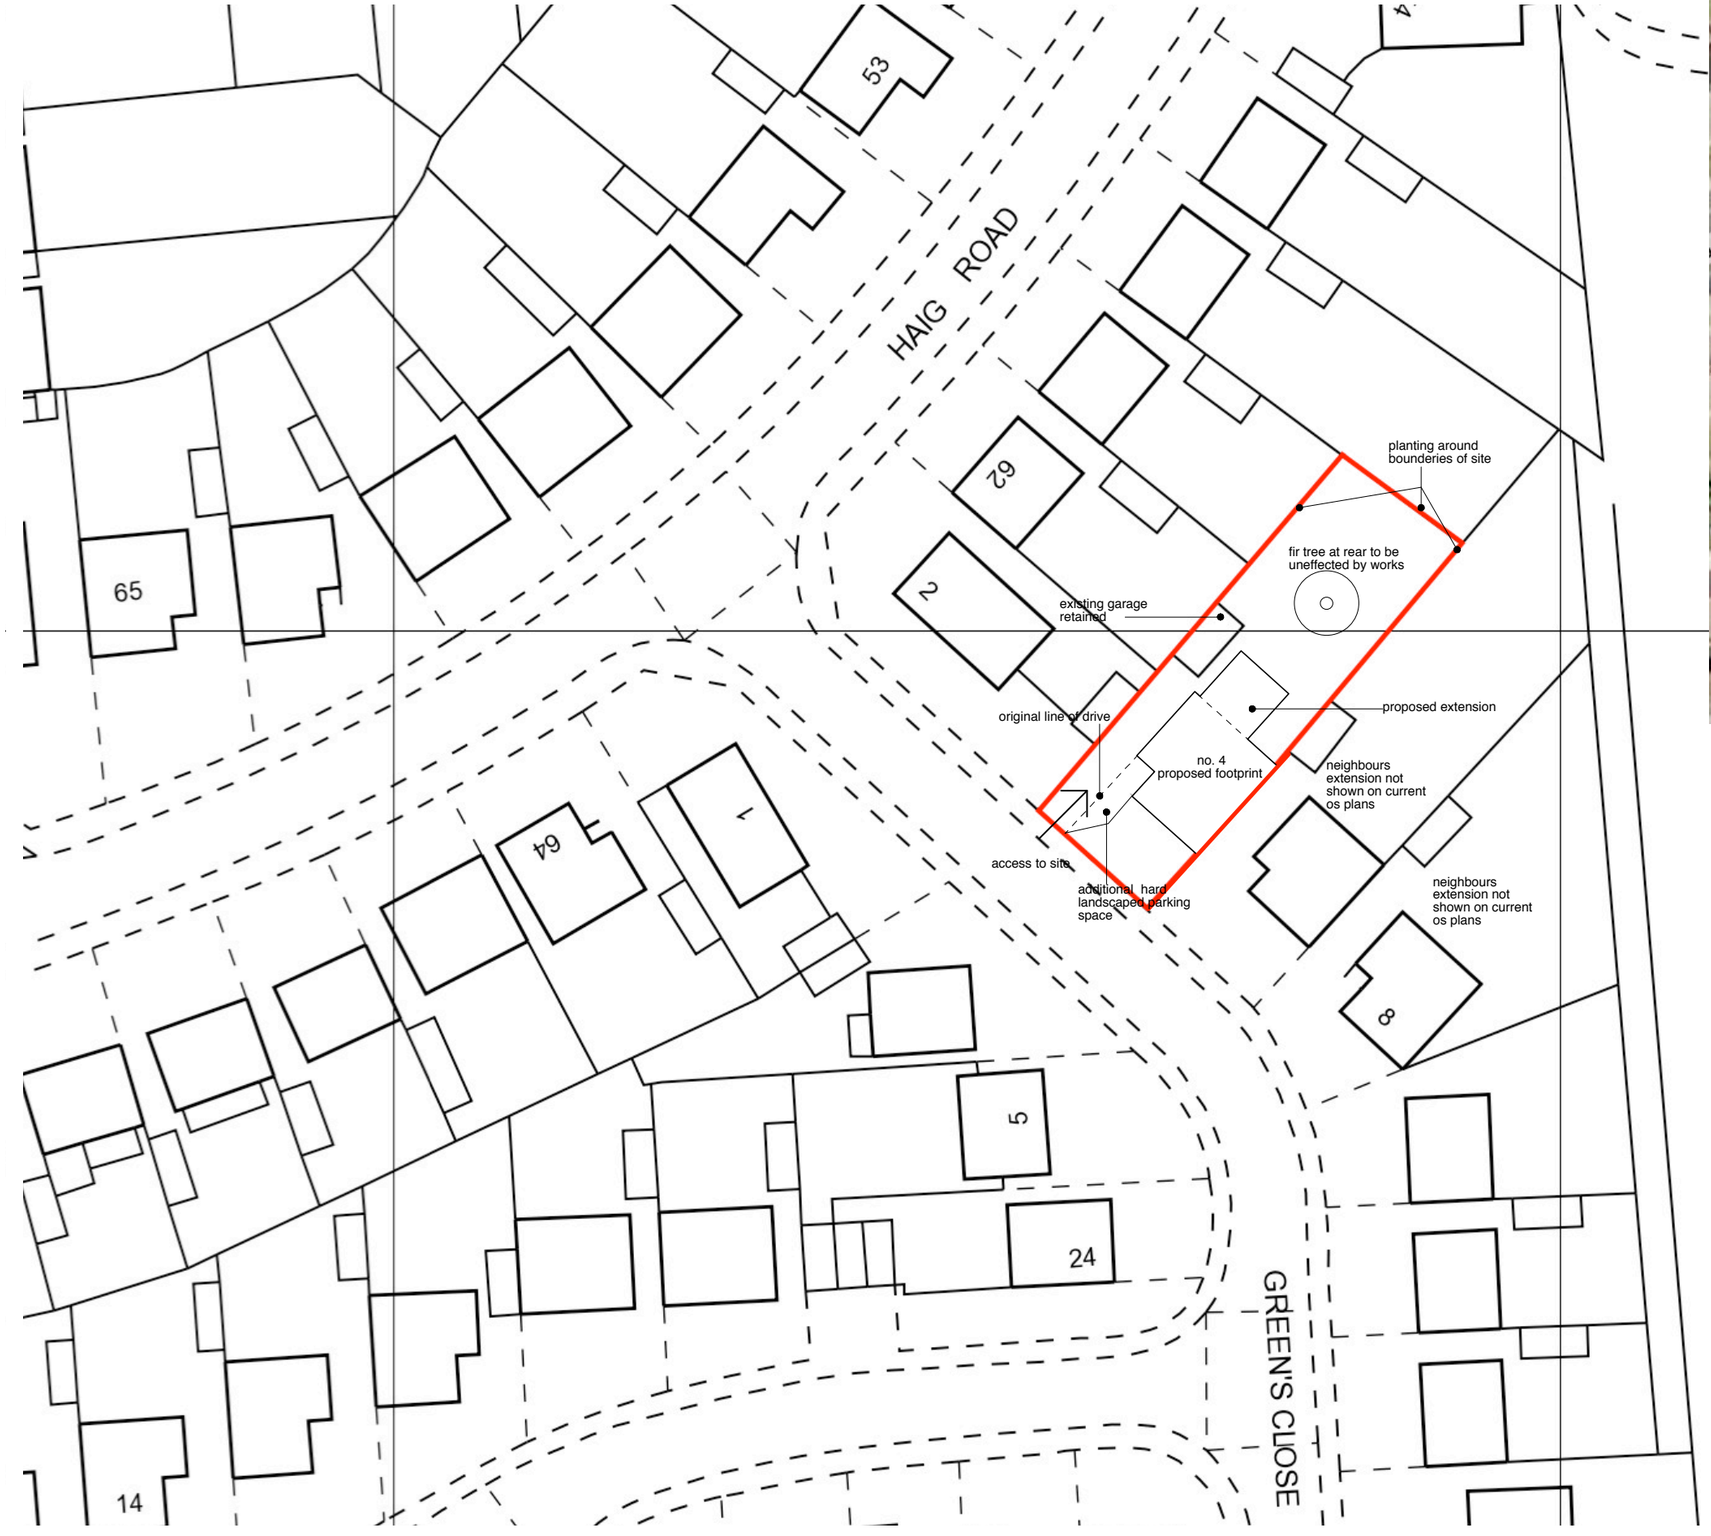

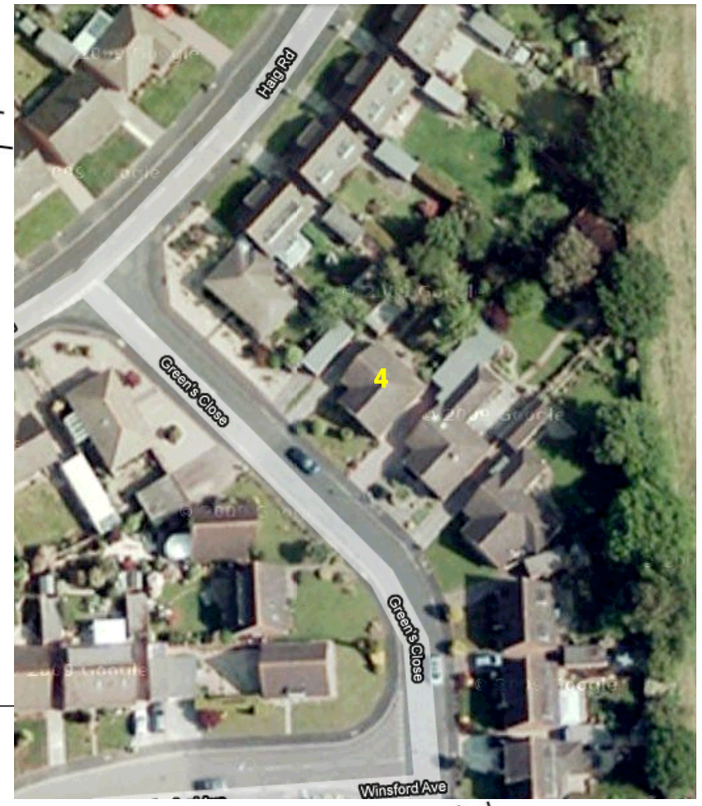

N

revision	date	drawn	description

LA HALLY ARCHITECT

38 LEIGH ROAD EASTLEIGH SO50 9DT
07789 300 937 02380 616 698
www.lahally.com design@lahally.com

DRAWING STATUS: ISSUED FOR PLANNING SUBMISSION

client: **MR + MRS INCE**

job: **GREENS CLOSE, SO50**

drawing: **BLOCK PLAN AS PROPOSED**

date	drawn	scale	drawing no.	rev
NOV 2010	LH/EW/PT	1:50 @ A3	229.PL.BLOCK	

BLOCK PLAN AS PROPOSED 1:500 @ A3