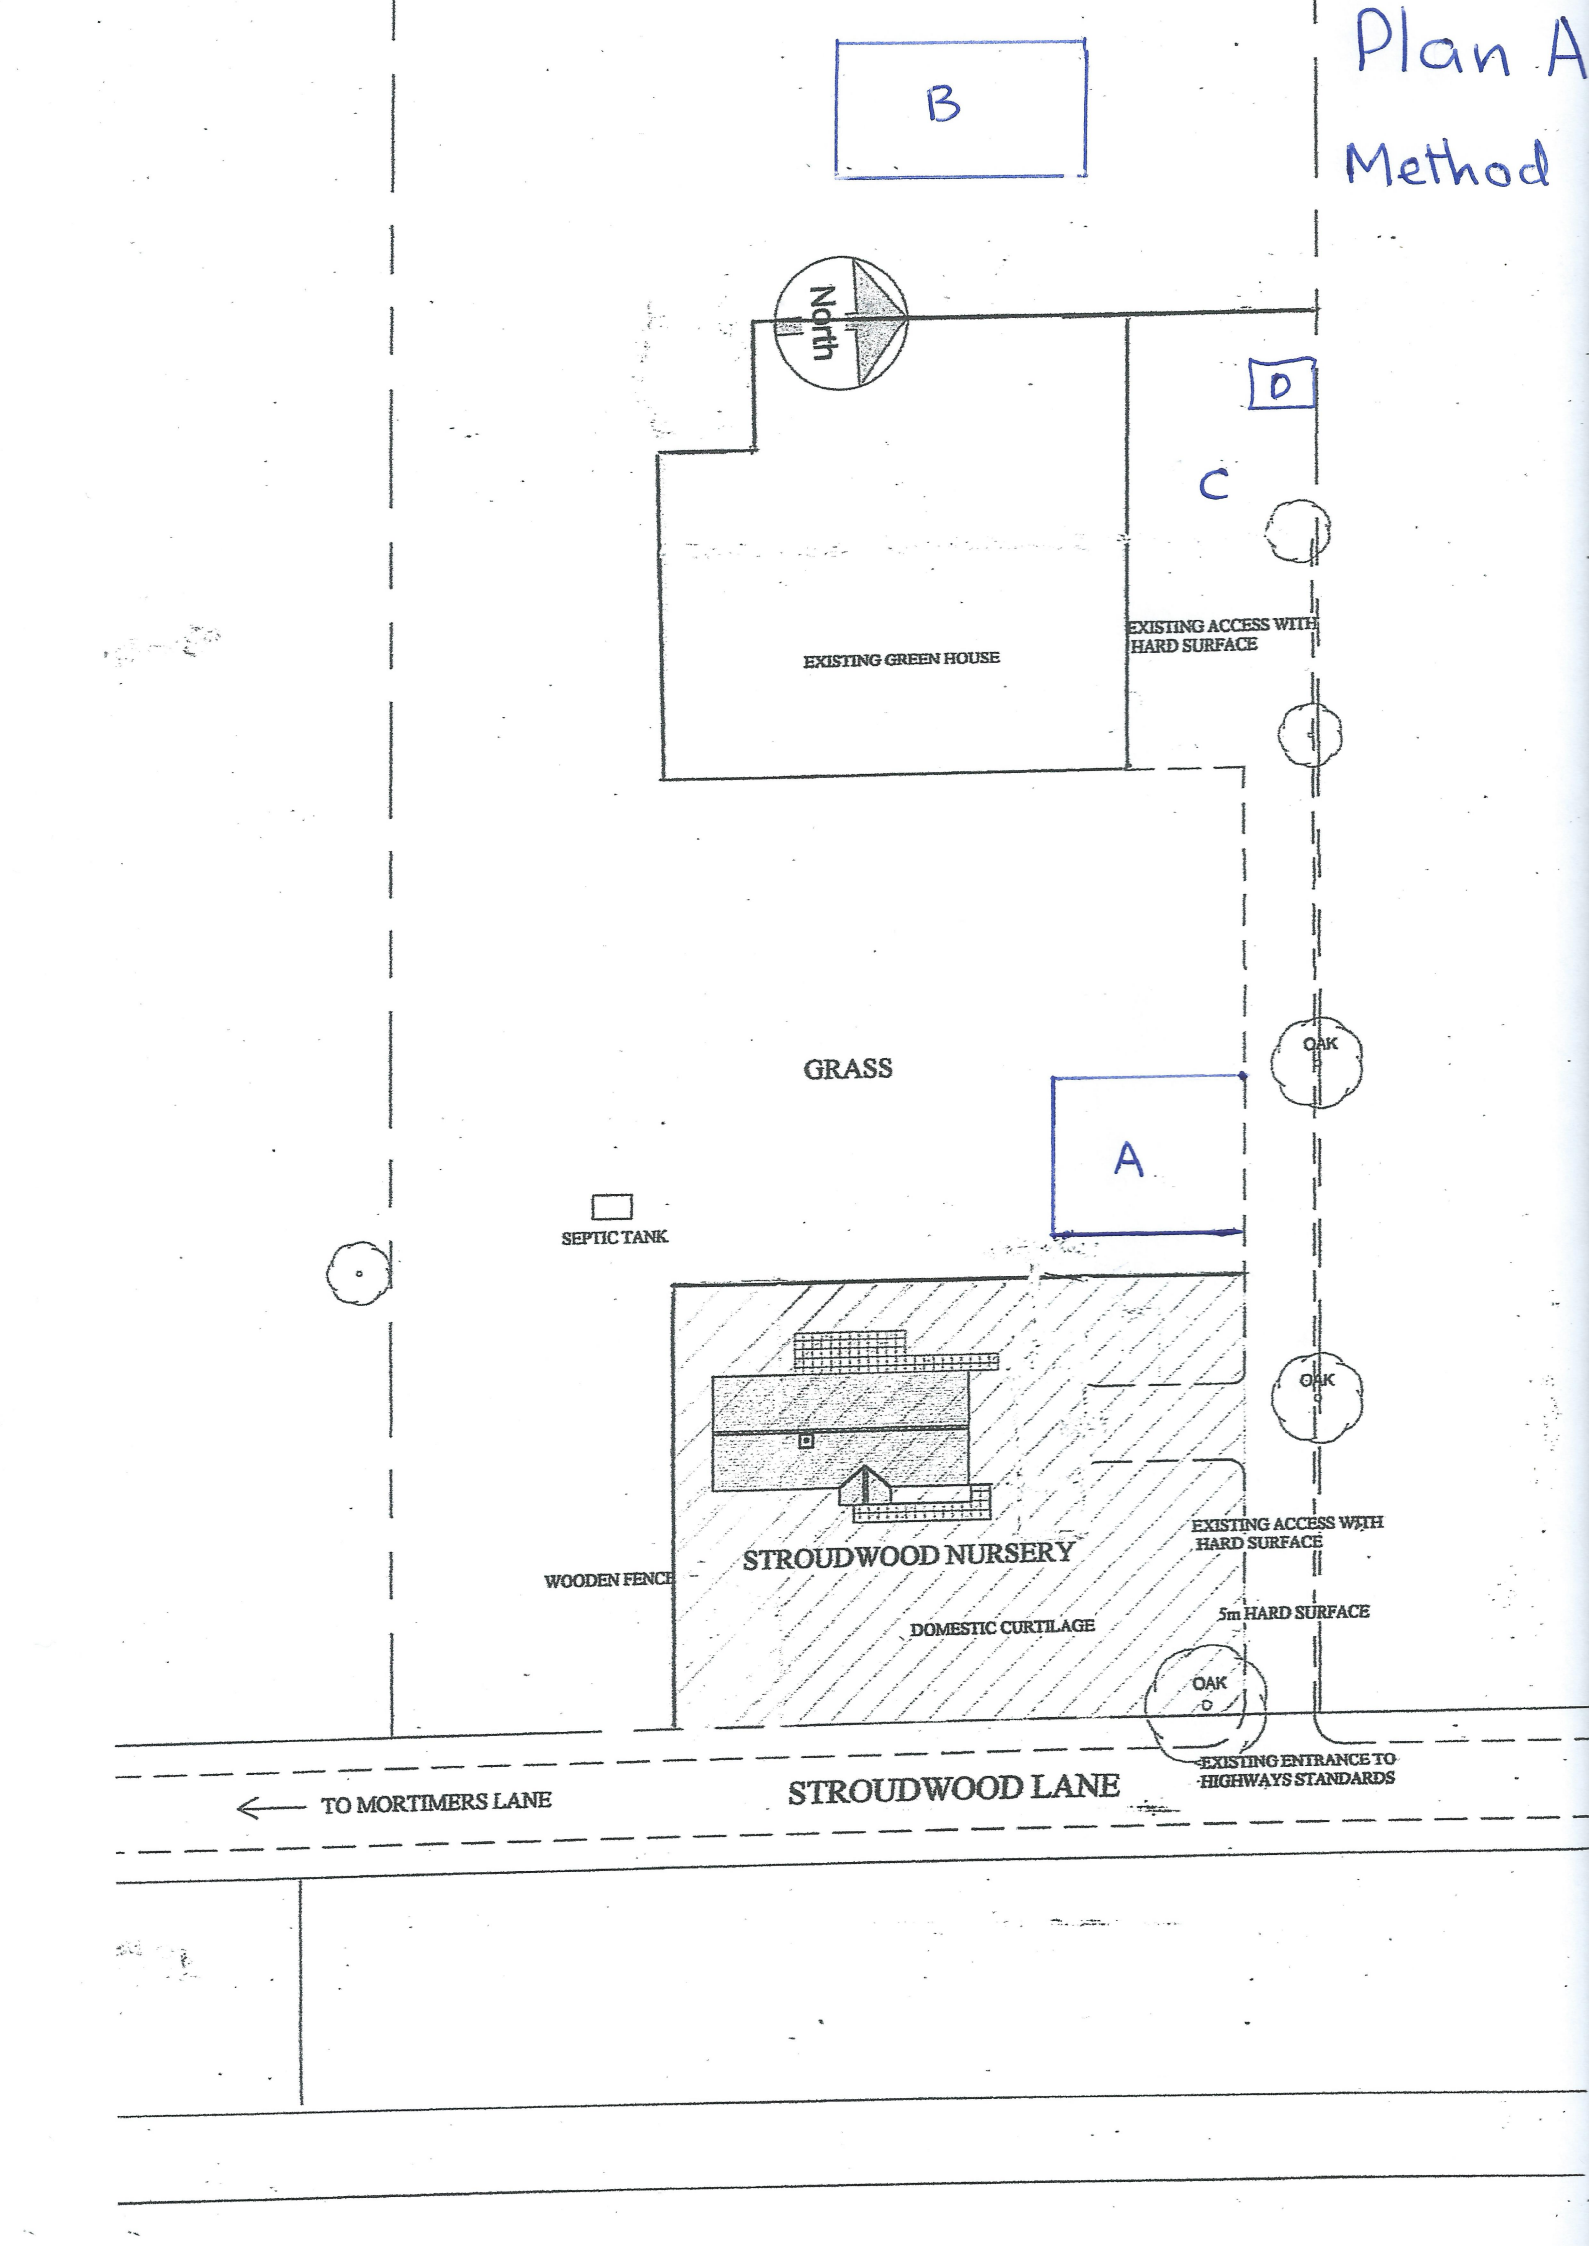
Plan A
Method
B
North
D
C
EXISTING GREEN HOUSE
EXISTING ACCESS WITH HARD SURFACE
GRASS
OAK
A
SEPTIC TANK
OAK
STROUDWOOD NURSERY
EXISTING ACCESS WITH HARD SURFACE
WOODEN FENCE
DOMESTIC CURTILAGE
5m HARD SURFACE
OAK
EXISTING ENTRANCE TO HIGHWAYS STANDARDS
TO MORTIMERS LANE
STROUDWOOD LANE