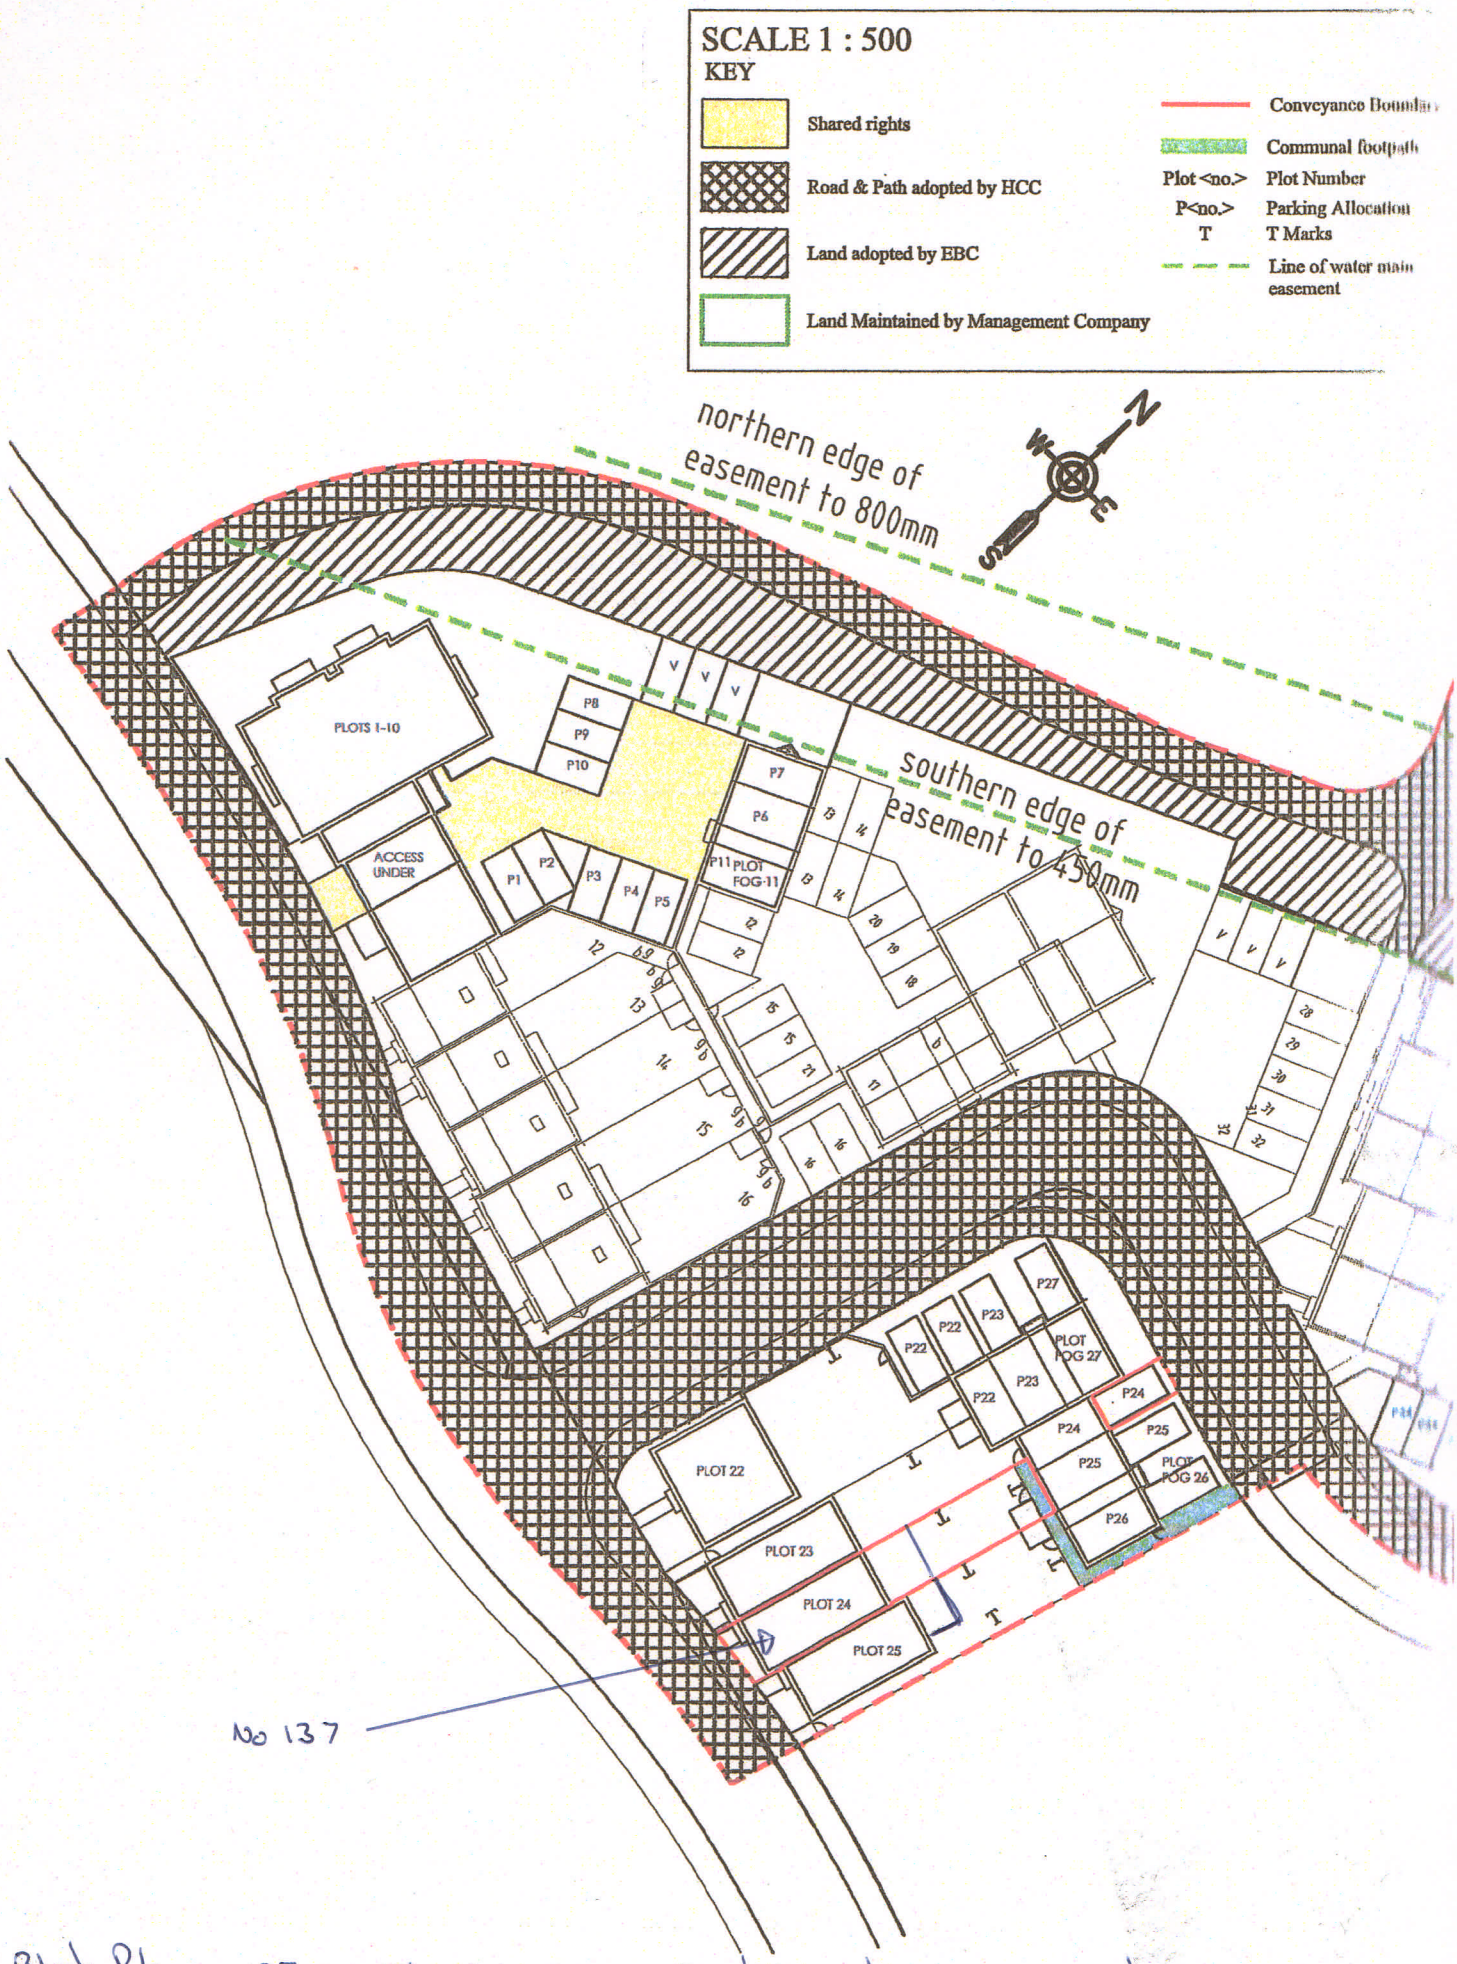

Block Plan 137 Whites Way Decking to rear garden