© JLdesignservices

All dimensions and levels to be checked on site and any discrepancies to be reported to the designer before construction.

Written dimensions to be taken in preference to scaled dimensions.

Revisions:

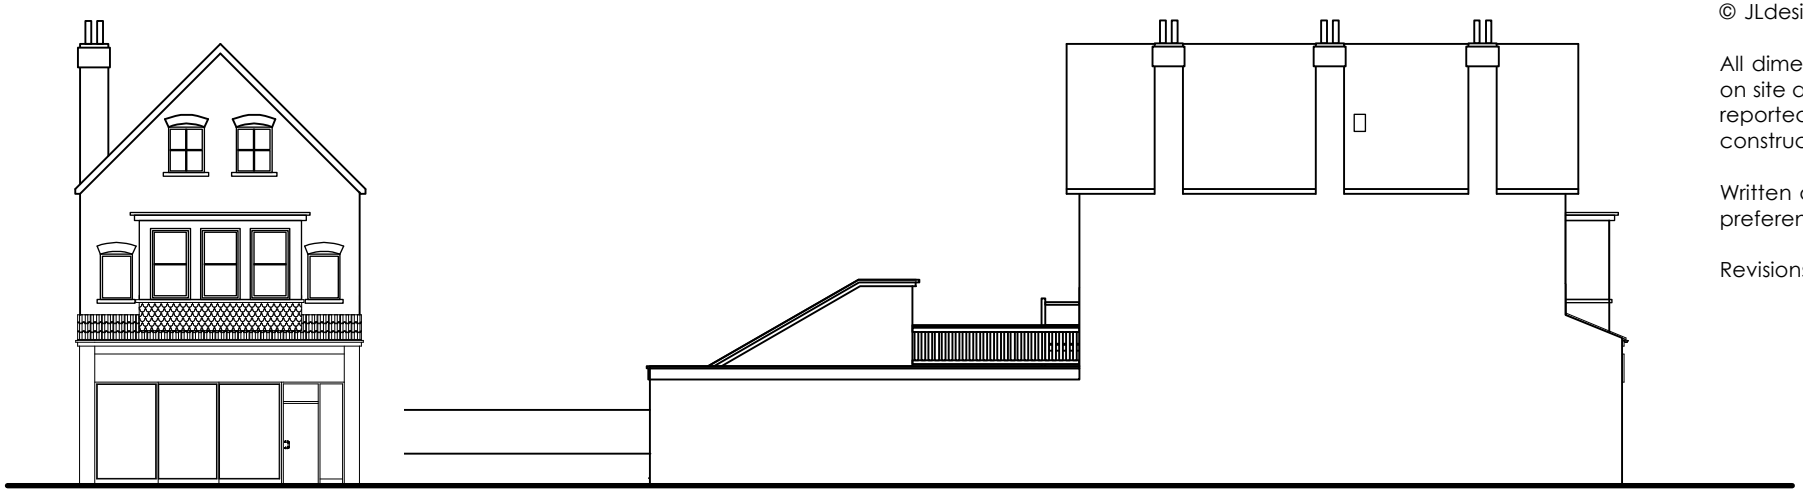

1 Existing Front Elevation
Scale: 1:200

2 Existing Side Elevation
Scale: 1:200

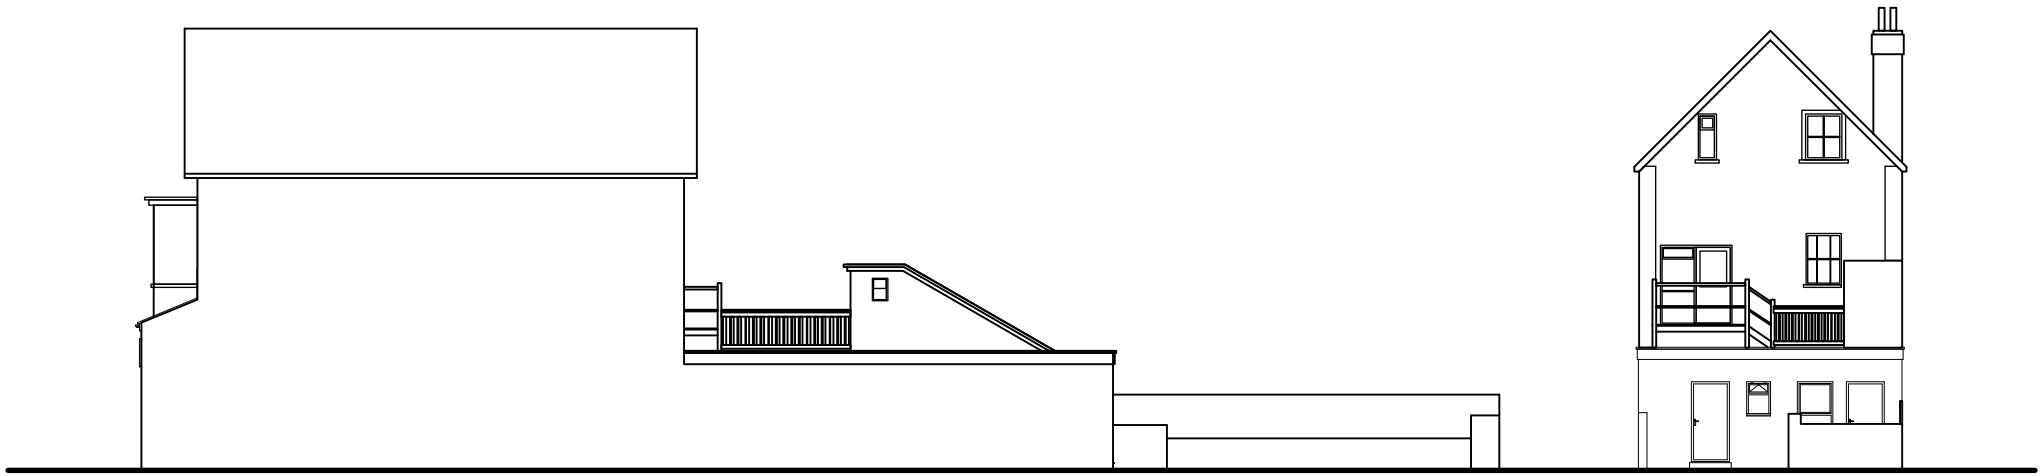

3 Existing Side Elevation
Scale: 1:200

4 Existing Rear Elevation
Scale: 1:200

Job:

Alterations to form 2 self-contained flats above
24 High Street, Eastleigh, Hants SO50 5LD

JLdesignservices 17 The Green North Aston Oxon OX25 6HX
Tel/Fax: 01869 349825 Email: design@jldesignservices.co.uk

Client:
Ms C Smith & Statebrook Ltd

Scale: 1:200
Sheet size: A4
Date: May 13

Drawing:
Existing Elevations

Dwg no:
1306-08

Rev: