© JLdesignservices

All dimensions and levels to be checked on site and any discrepancies to be reported to the designer before construction.

Written dimensions to be taken in preference to scaled dimensions.

Revisions:

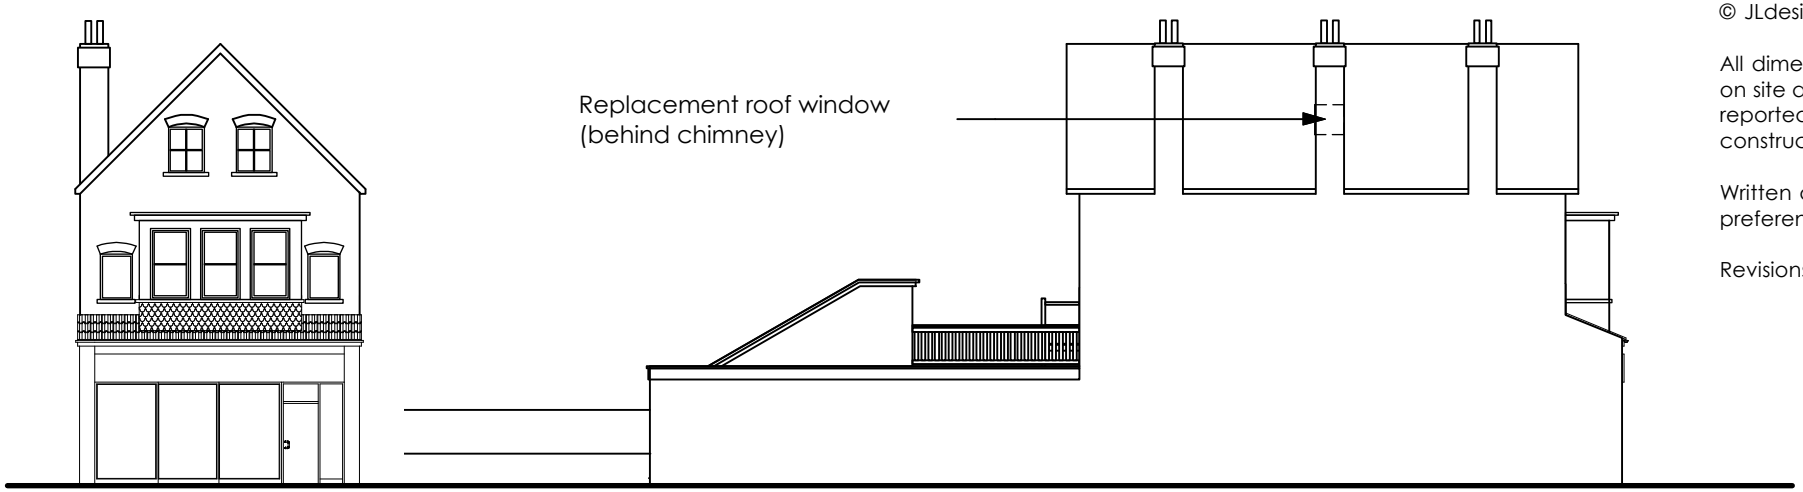

1 Proposed Front Elevation
Scale: 1:200

2 Proposed Side Elevation
Scale: 1:200

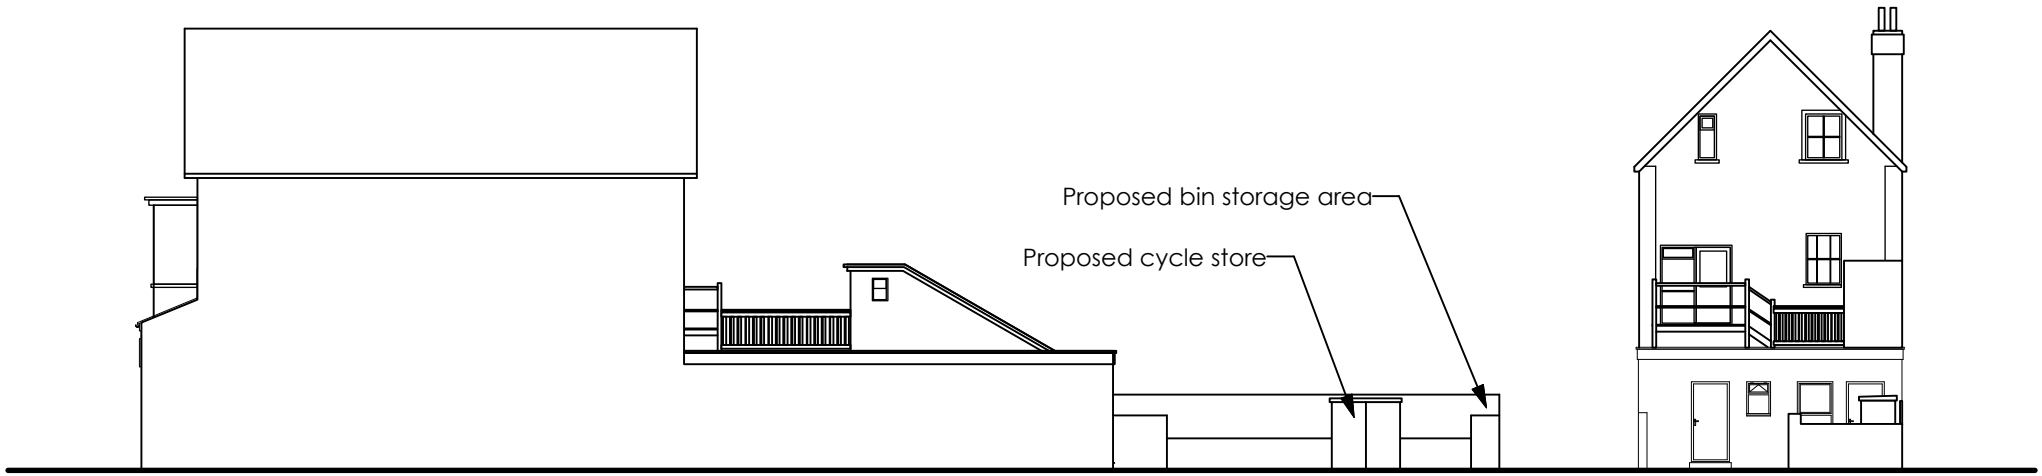

3 Proposed Side Elevation
Scale: 1:200

4 Proposed Rear Elevation
Scale: 1:200

Job:

Alterations to form 2 self-contained flats above
24 High Street, Eastleigh, Hants SO50 5LD

JLdesignservices 17 The Green North Aston Oxon OX25 6HX
Tel/Fax: 01869 349825 Email: design@jldesignservices.co.uk

Client:

Ms C Smith & Statebrook Ltd

Scale:	Sheet size:	Date:
1:200	A4	May 13

Drawing:

Proposed Elevations

Dwg no:

1306-09

Rev: