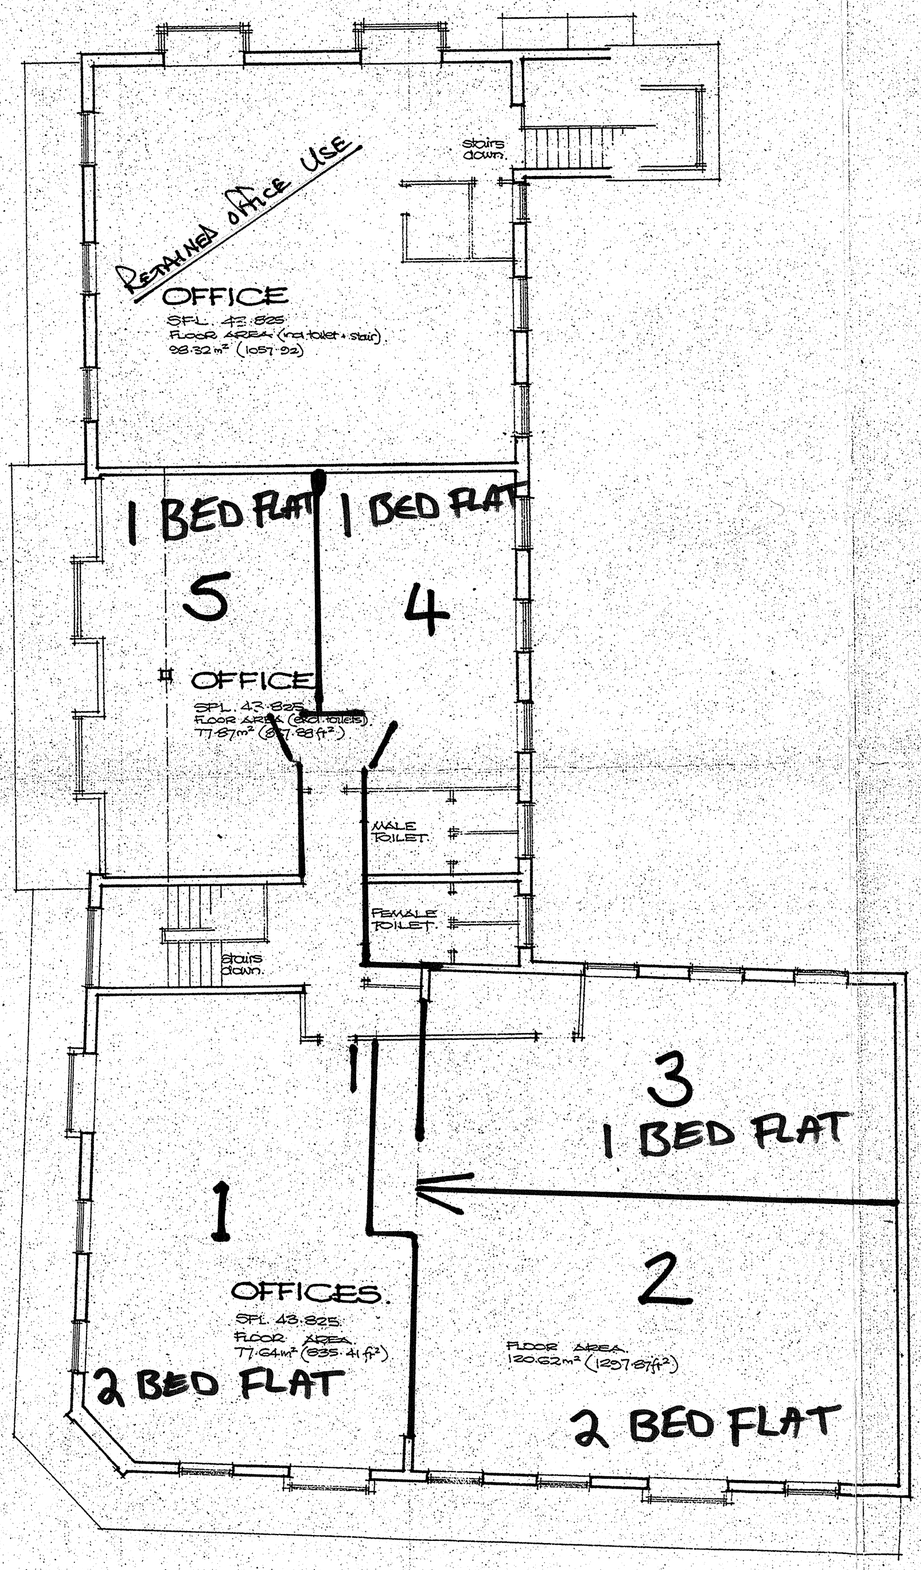


PROPOSED CONVERSION OF OFFICES TO RESIDENTIAL ABOVE SHOPS AT THE MALL, CHANDLERS FORD.

NOVEMBER 2013

FIRST FLOOR

PROPOSED DEVELOPMENT.

WINCHESTER ROAD
CHANDLERS FORD
HANTS - FOR.

A.C. ENGLISH
DEVELOPMENTS LTD.

Do not scale this drawing.
Use written dimensions only.
All dimensions to be checked on site prior to commencement of work.

This drawing is the copyright of THREE D DESIGNS and may not be copied, altered, or reproduced in any way without their written authority.

THREE D DESIGNS

Plumtree Cottage : 1 Brook Lane : Botley
Southampton. : Tel: No. Botley 5239.

Scale: 1-100 : Date: May 1987

Drawing No.: 379 · 24-1