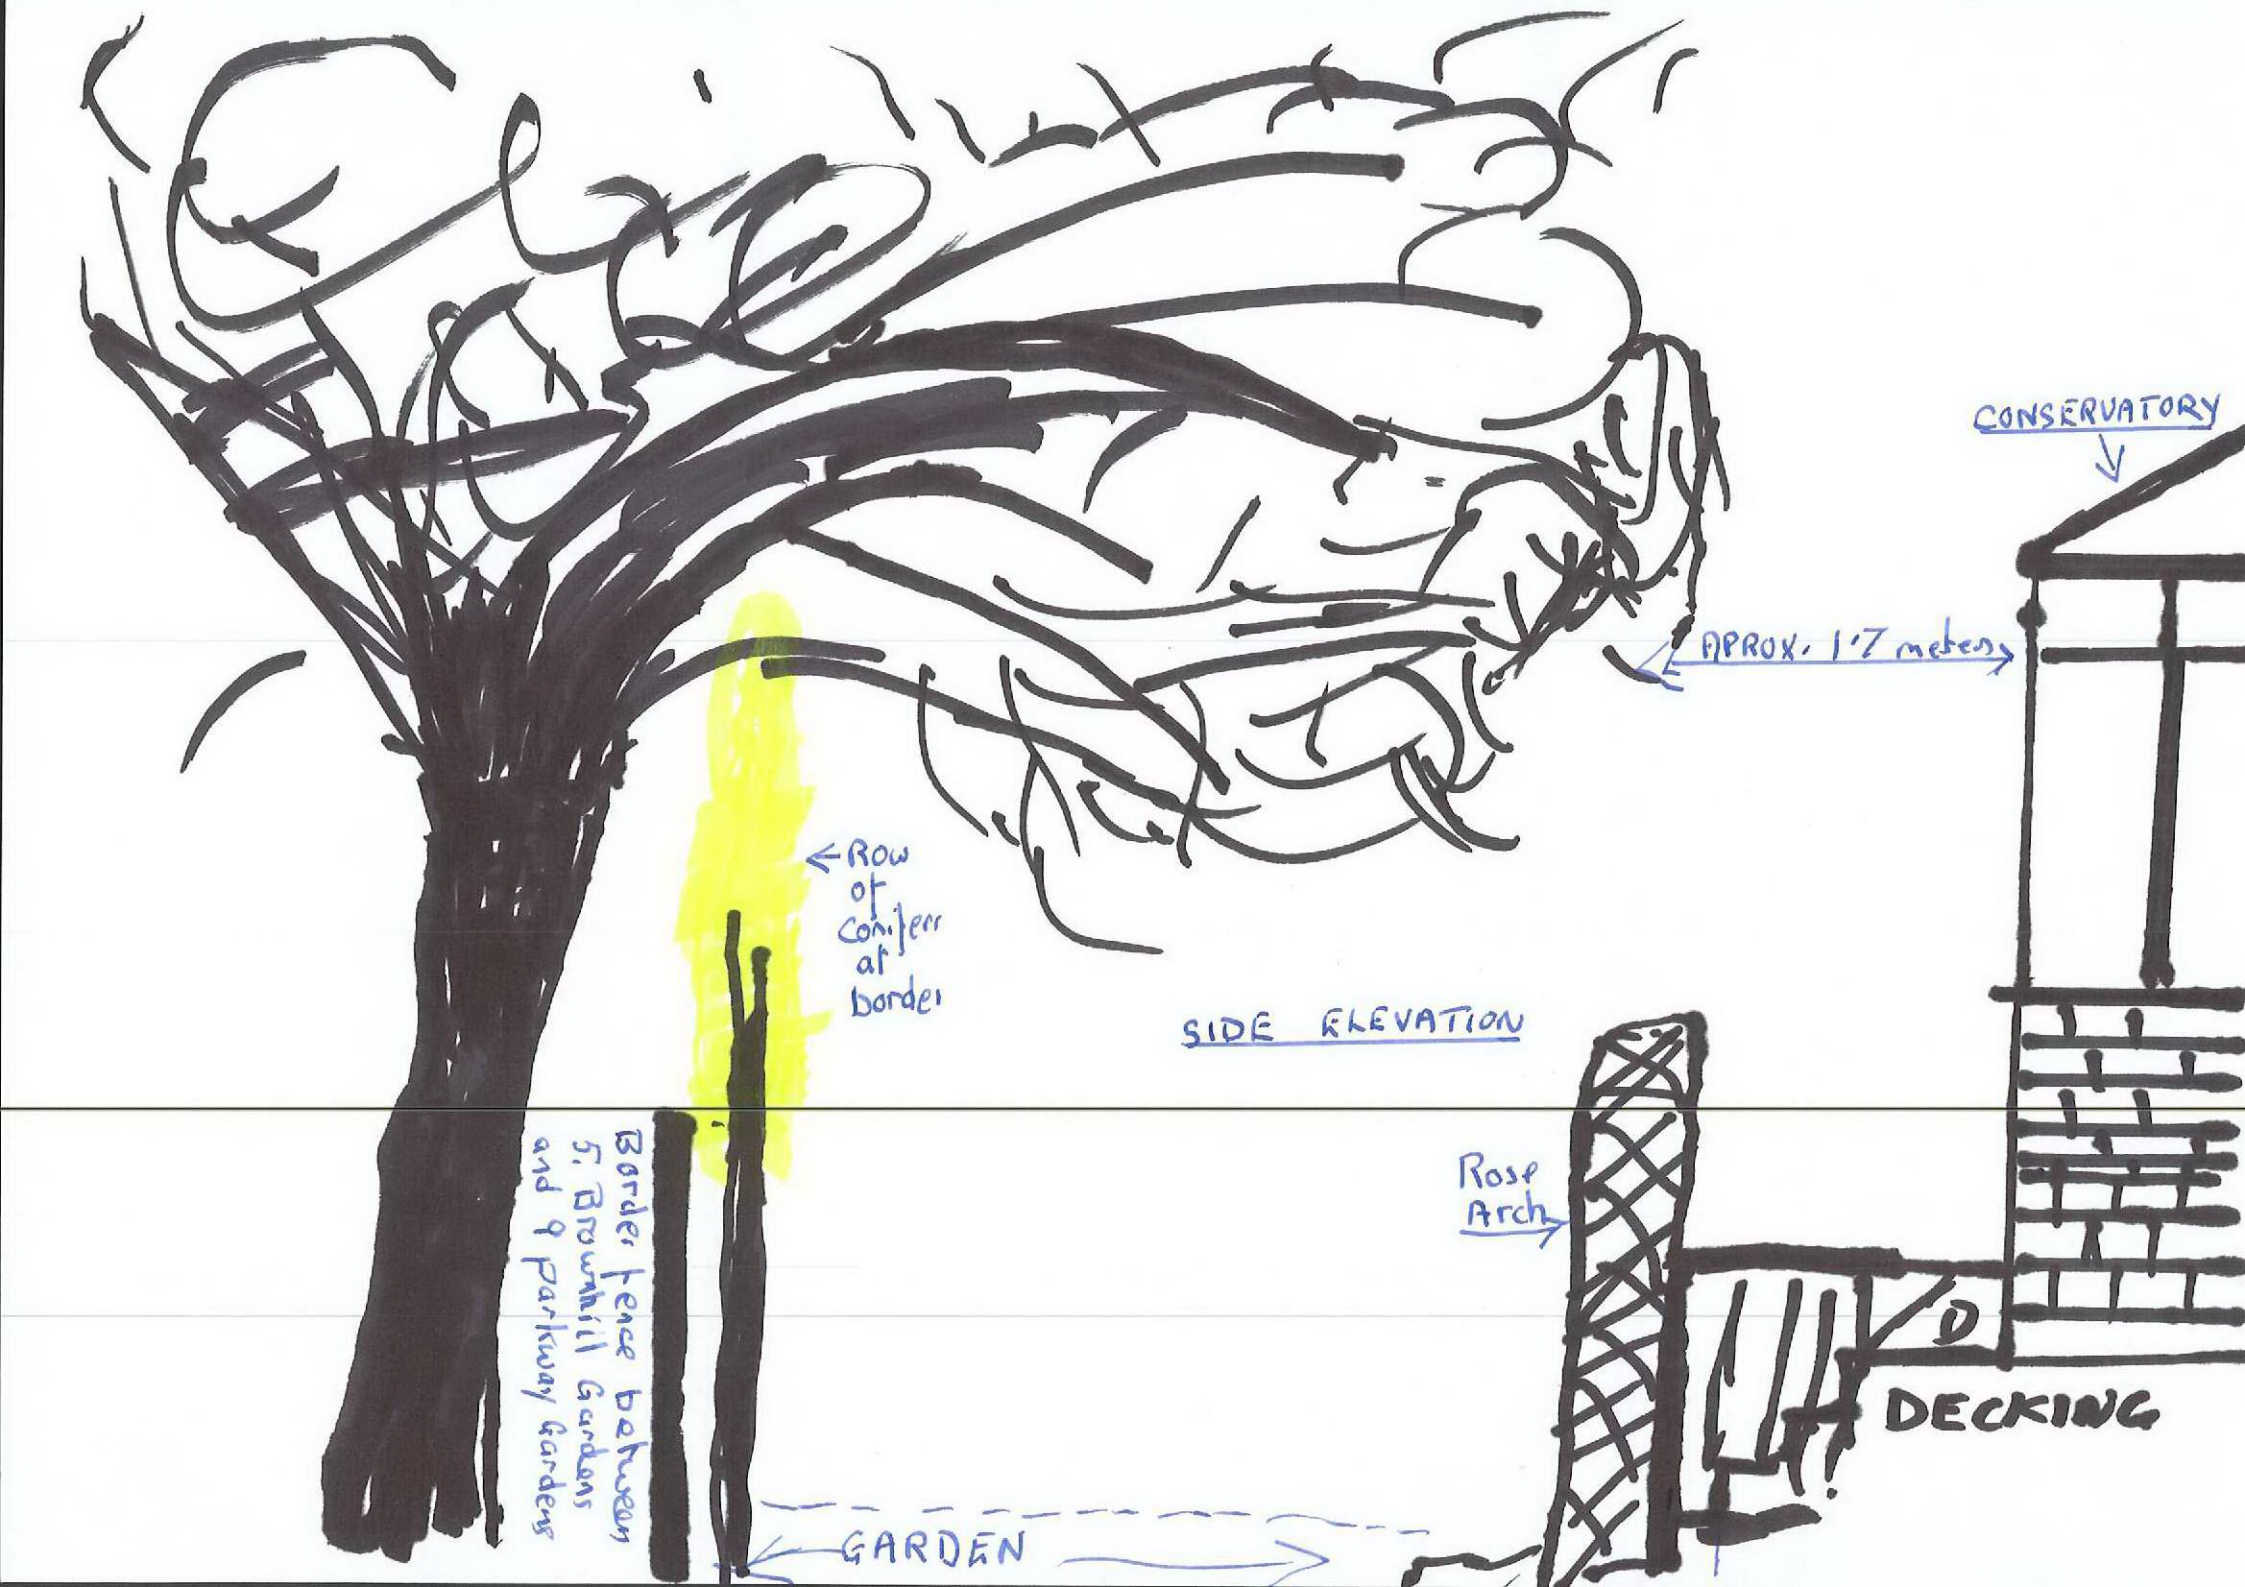

Green indicates Fencing Applied For
Border fence at bottom of garden of 5 & 6 Brownhill Gardens


CONSERVATORY
APPROX. 1·7 metres
Row of conifers at border
SIDE ELEVATION
Rose Arch
DECKING
Border fence between 5, Brownhill Gardens and 9 Parkway Gardens
GARDEN