
4 FARM CLOSE, SO31

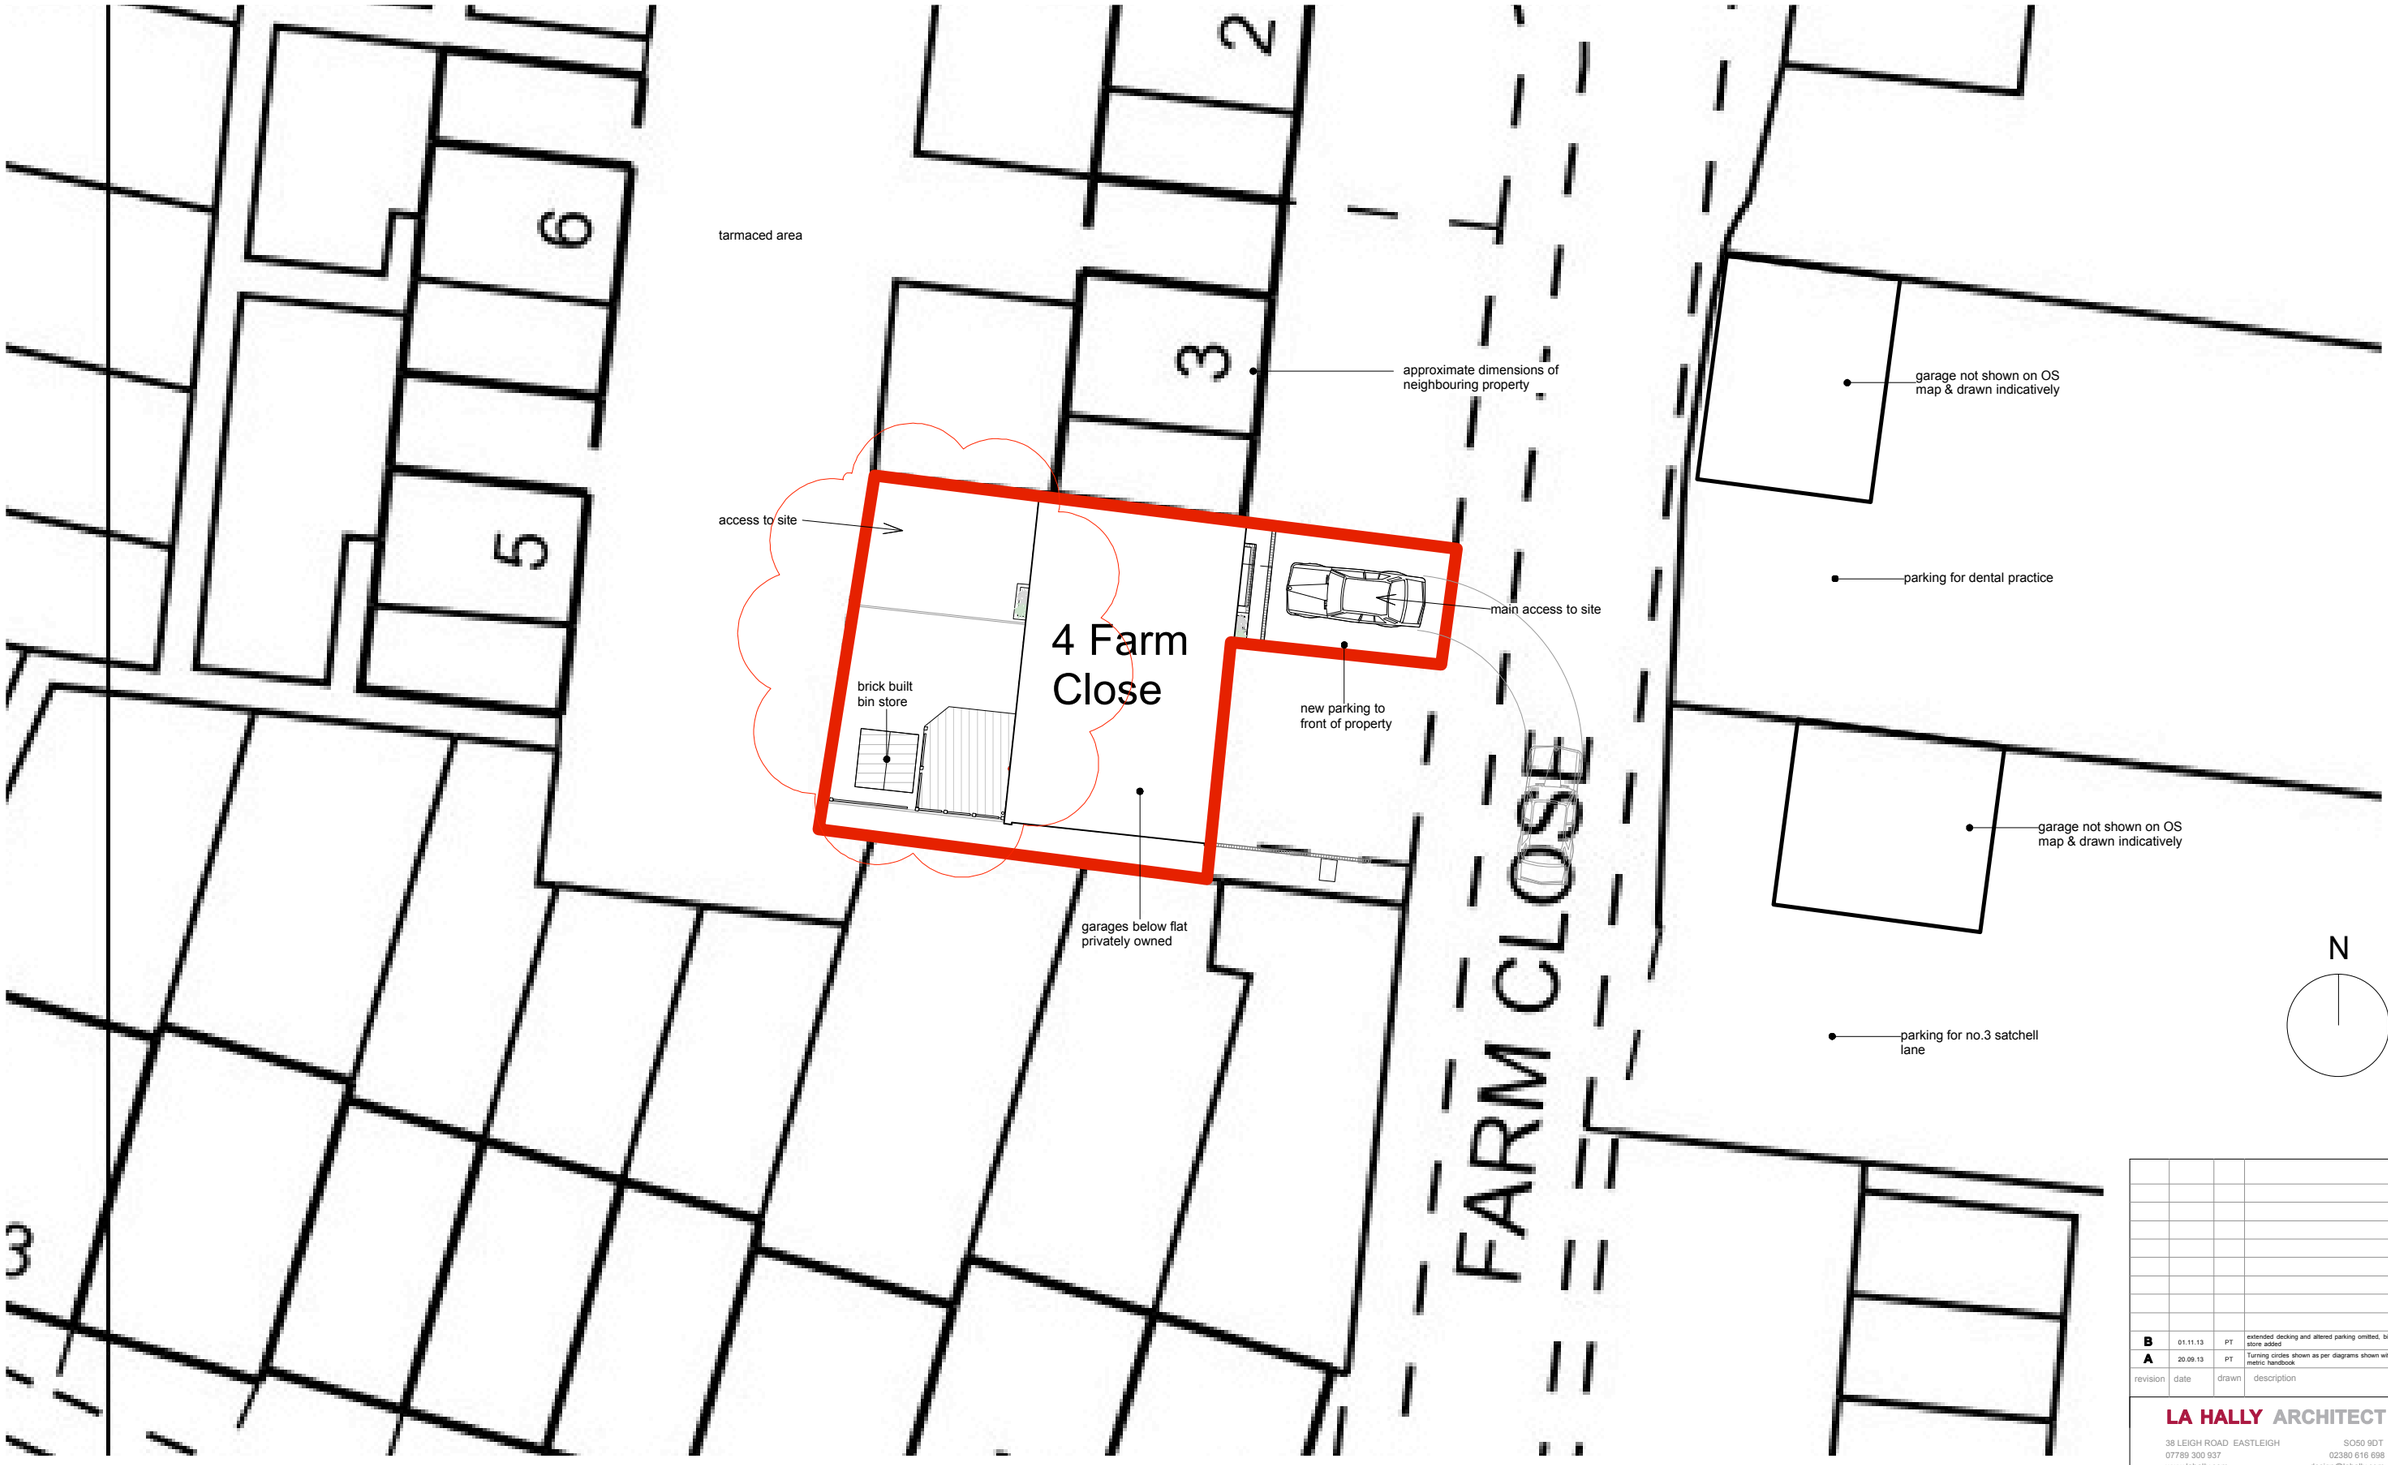

N.B. HARD LANDSCAPING PARTIALLY SURVEYED & SHOWN SCHEMATICALLY DRAWN

BLOCK PLAN AS PROPOSED 1:200 @ A3

revision	date	drawn	description
B	01.11.13	PT	extended decking and altered parking omitted, bin/cycle store added
A	20.09.13	PT	Turning circles shown as per diagrams shown with AJ metric handbook

LA HALLY ARCHITECT

38 LEIGH ROAD EASTLEIGH SO50 9DT
07789 300 937 02380 616 698
www.lahally.com design@lahally.com

DRAWING STATUS: ISSUED FOR PLANNING

client: **MR. & MRS. LANGLEY**

job: **4 FARM CLOSE, SO31**

drawing: **BLOCK PLAN AS PROPOSED**

date	drawn	scale	drawing no.	rev
SEP 2013	AS/LH	1:200 @ A3	338.PL.BLOCK	B