



SOUTH ELEVATION

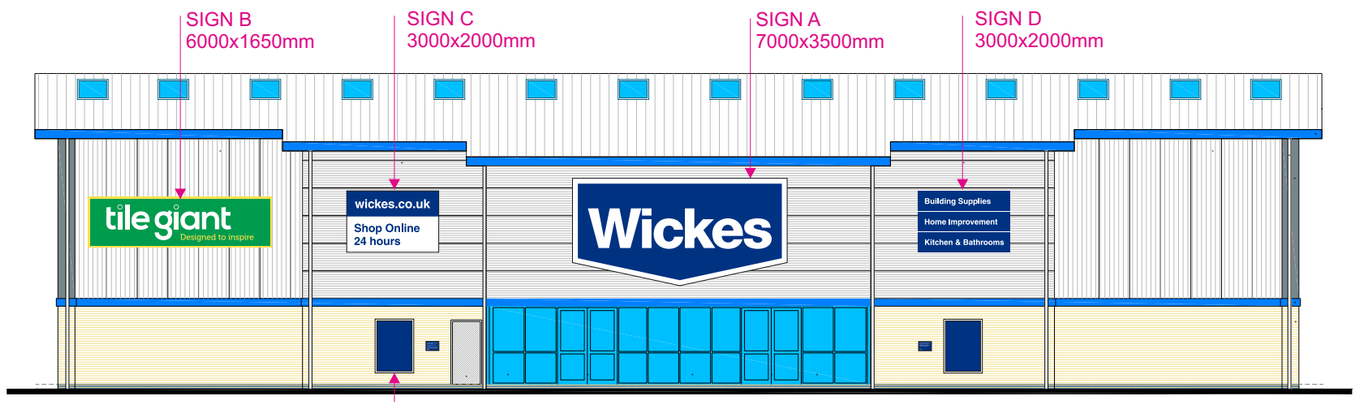

WEST ELEVATION

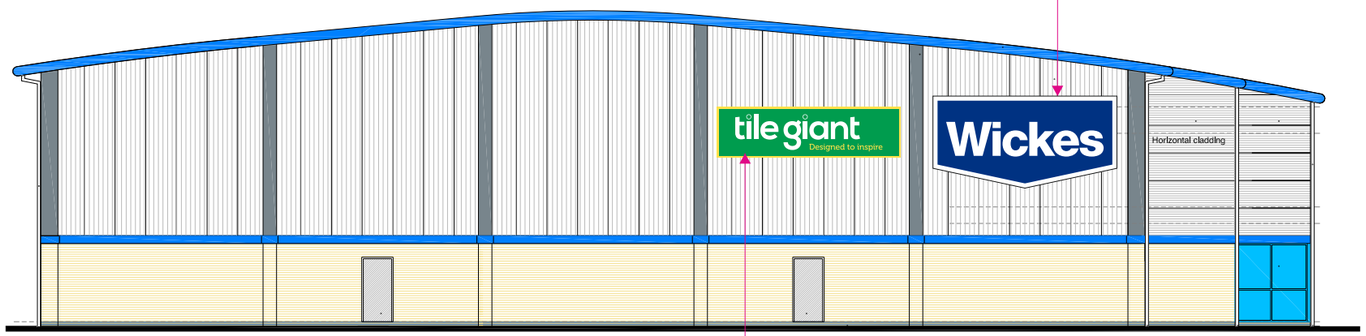





All cars are parked entirely at owners risk.

Wickes Building Supplies Limited accepts no responsibility for vehicles or their contents, whilst using this car park.

This car park is the private property of Wickes Building Supplies Limited. It is provided for the use of customers and employees of Wickes Building Supplies Limited during store opening hours only.

Wickes

All unauthorised trading on this car park is strictly prohibited and offenders may be prosecuted.

Wickes

2No. Disclaimers
420x297mm
Scale 1:10 @ A3

0 1 2 3 4 5
metres

Copyright

This drawing is confidential and any form of reproduction, modification, distribution or other unauthorised use is strictly prohibited without written consent

Client	WICKES	Drg. No.	WICKES059 (Pg1)
Address	HEDGE END	Date	REV.8 21/03/14 T.B.
		Scale	1:200 @ A3
Drawing Approval	NOT APPROVED	Project	SIGNAGE SCHEME
		Drawn by	T.B.

GREENS
'the signmakers'
Brighton Street, Kingston upon Hull,
East Yorkshire HU3 4UW
Tel: 01482 327371 Fax: 01482 228050
email: info@greens-signmakers.co.uk